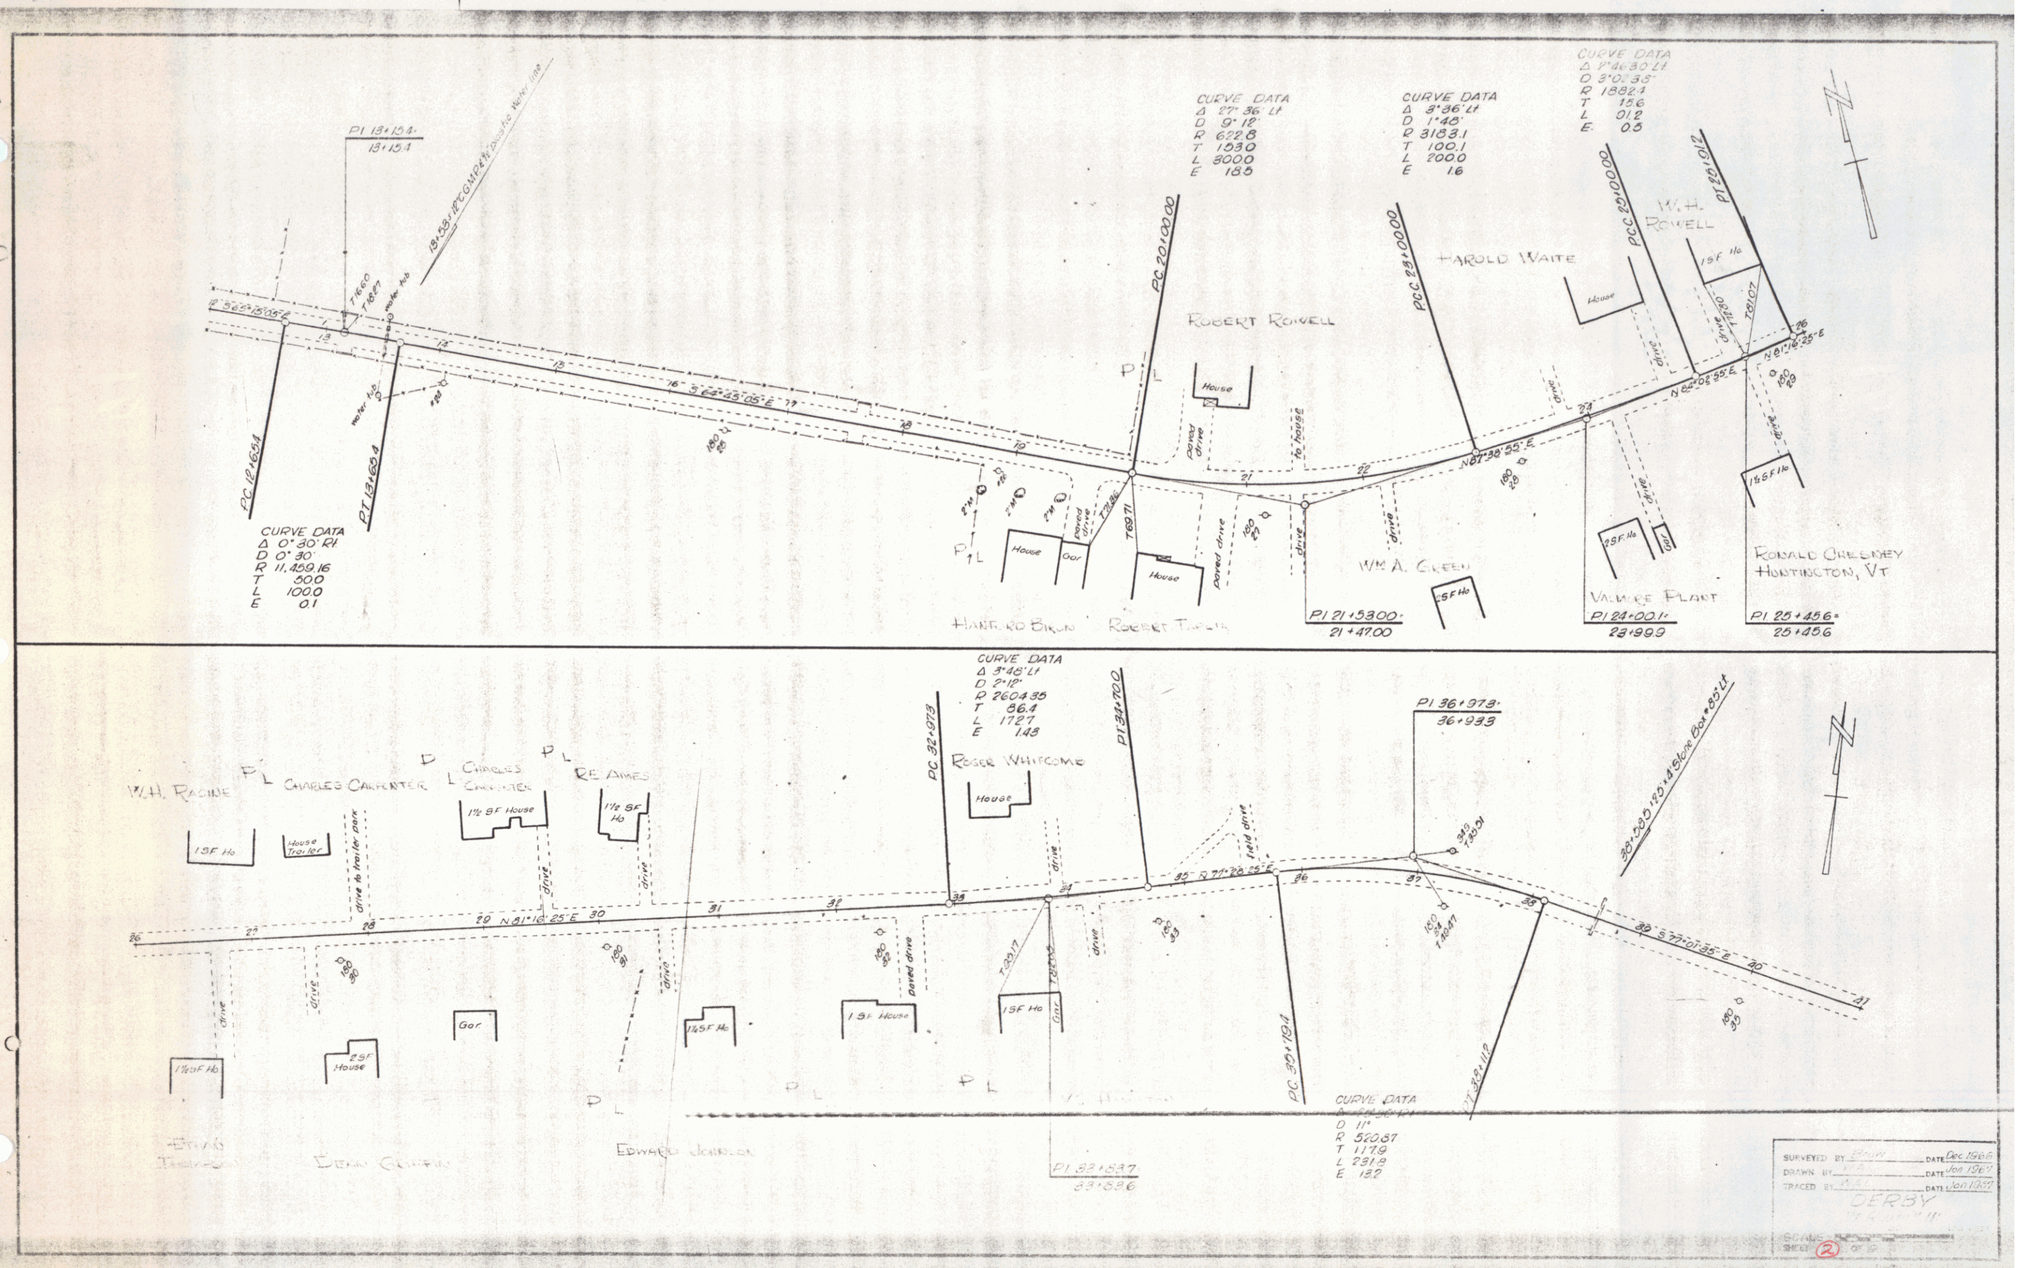

SURVEYED BY Crew DATE Dec 1966
DRAWN BY L.A. DATE Jan 1967
TRACED BY L.A. DATE Jan 1967
DERBY
SHEET 2 OF 12

2