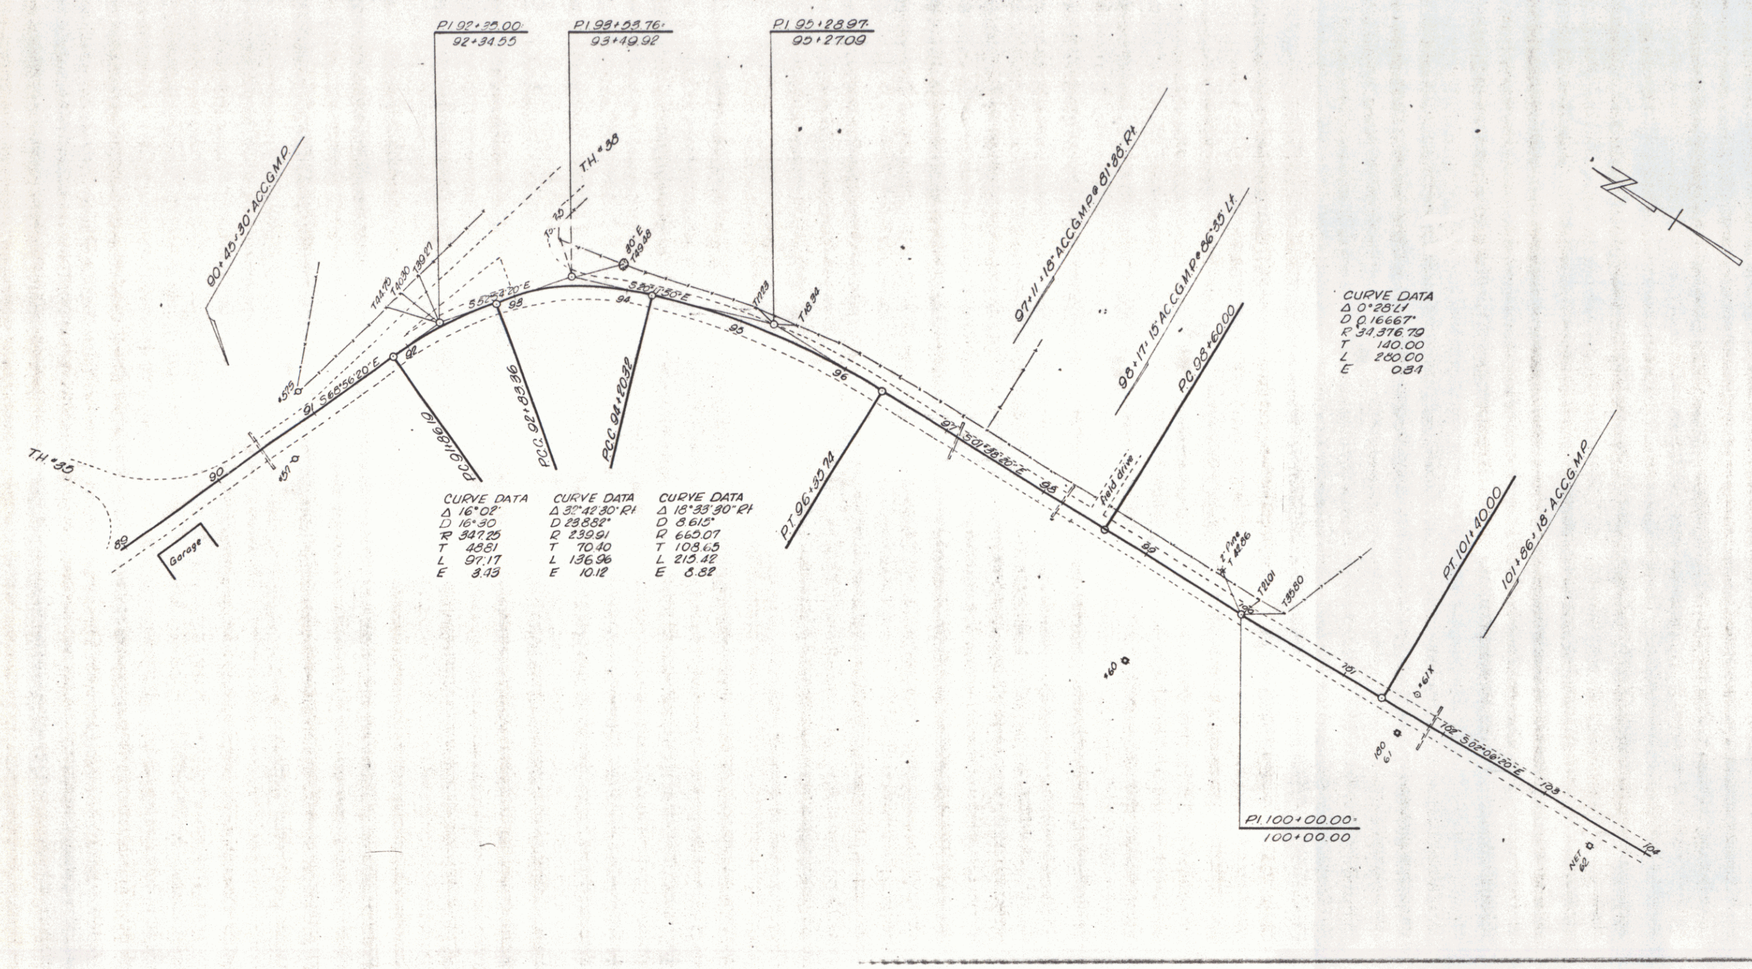

SURVEYED BY Barnes DATE Dec 66
DRAWN BY W.A.L. DATE Jan 67
TRACED BY W.A.L. DATE Jan 67

DERBY

SCALE 0 50 100 FEET

SHEET 5 OF 9

5