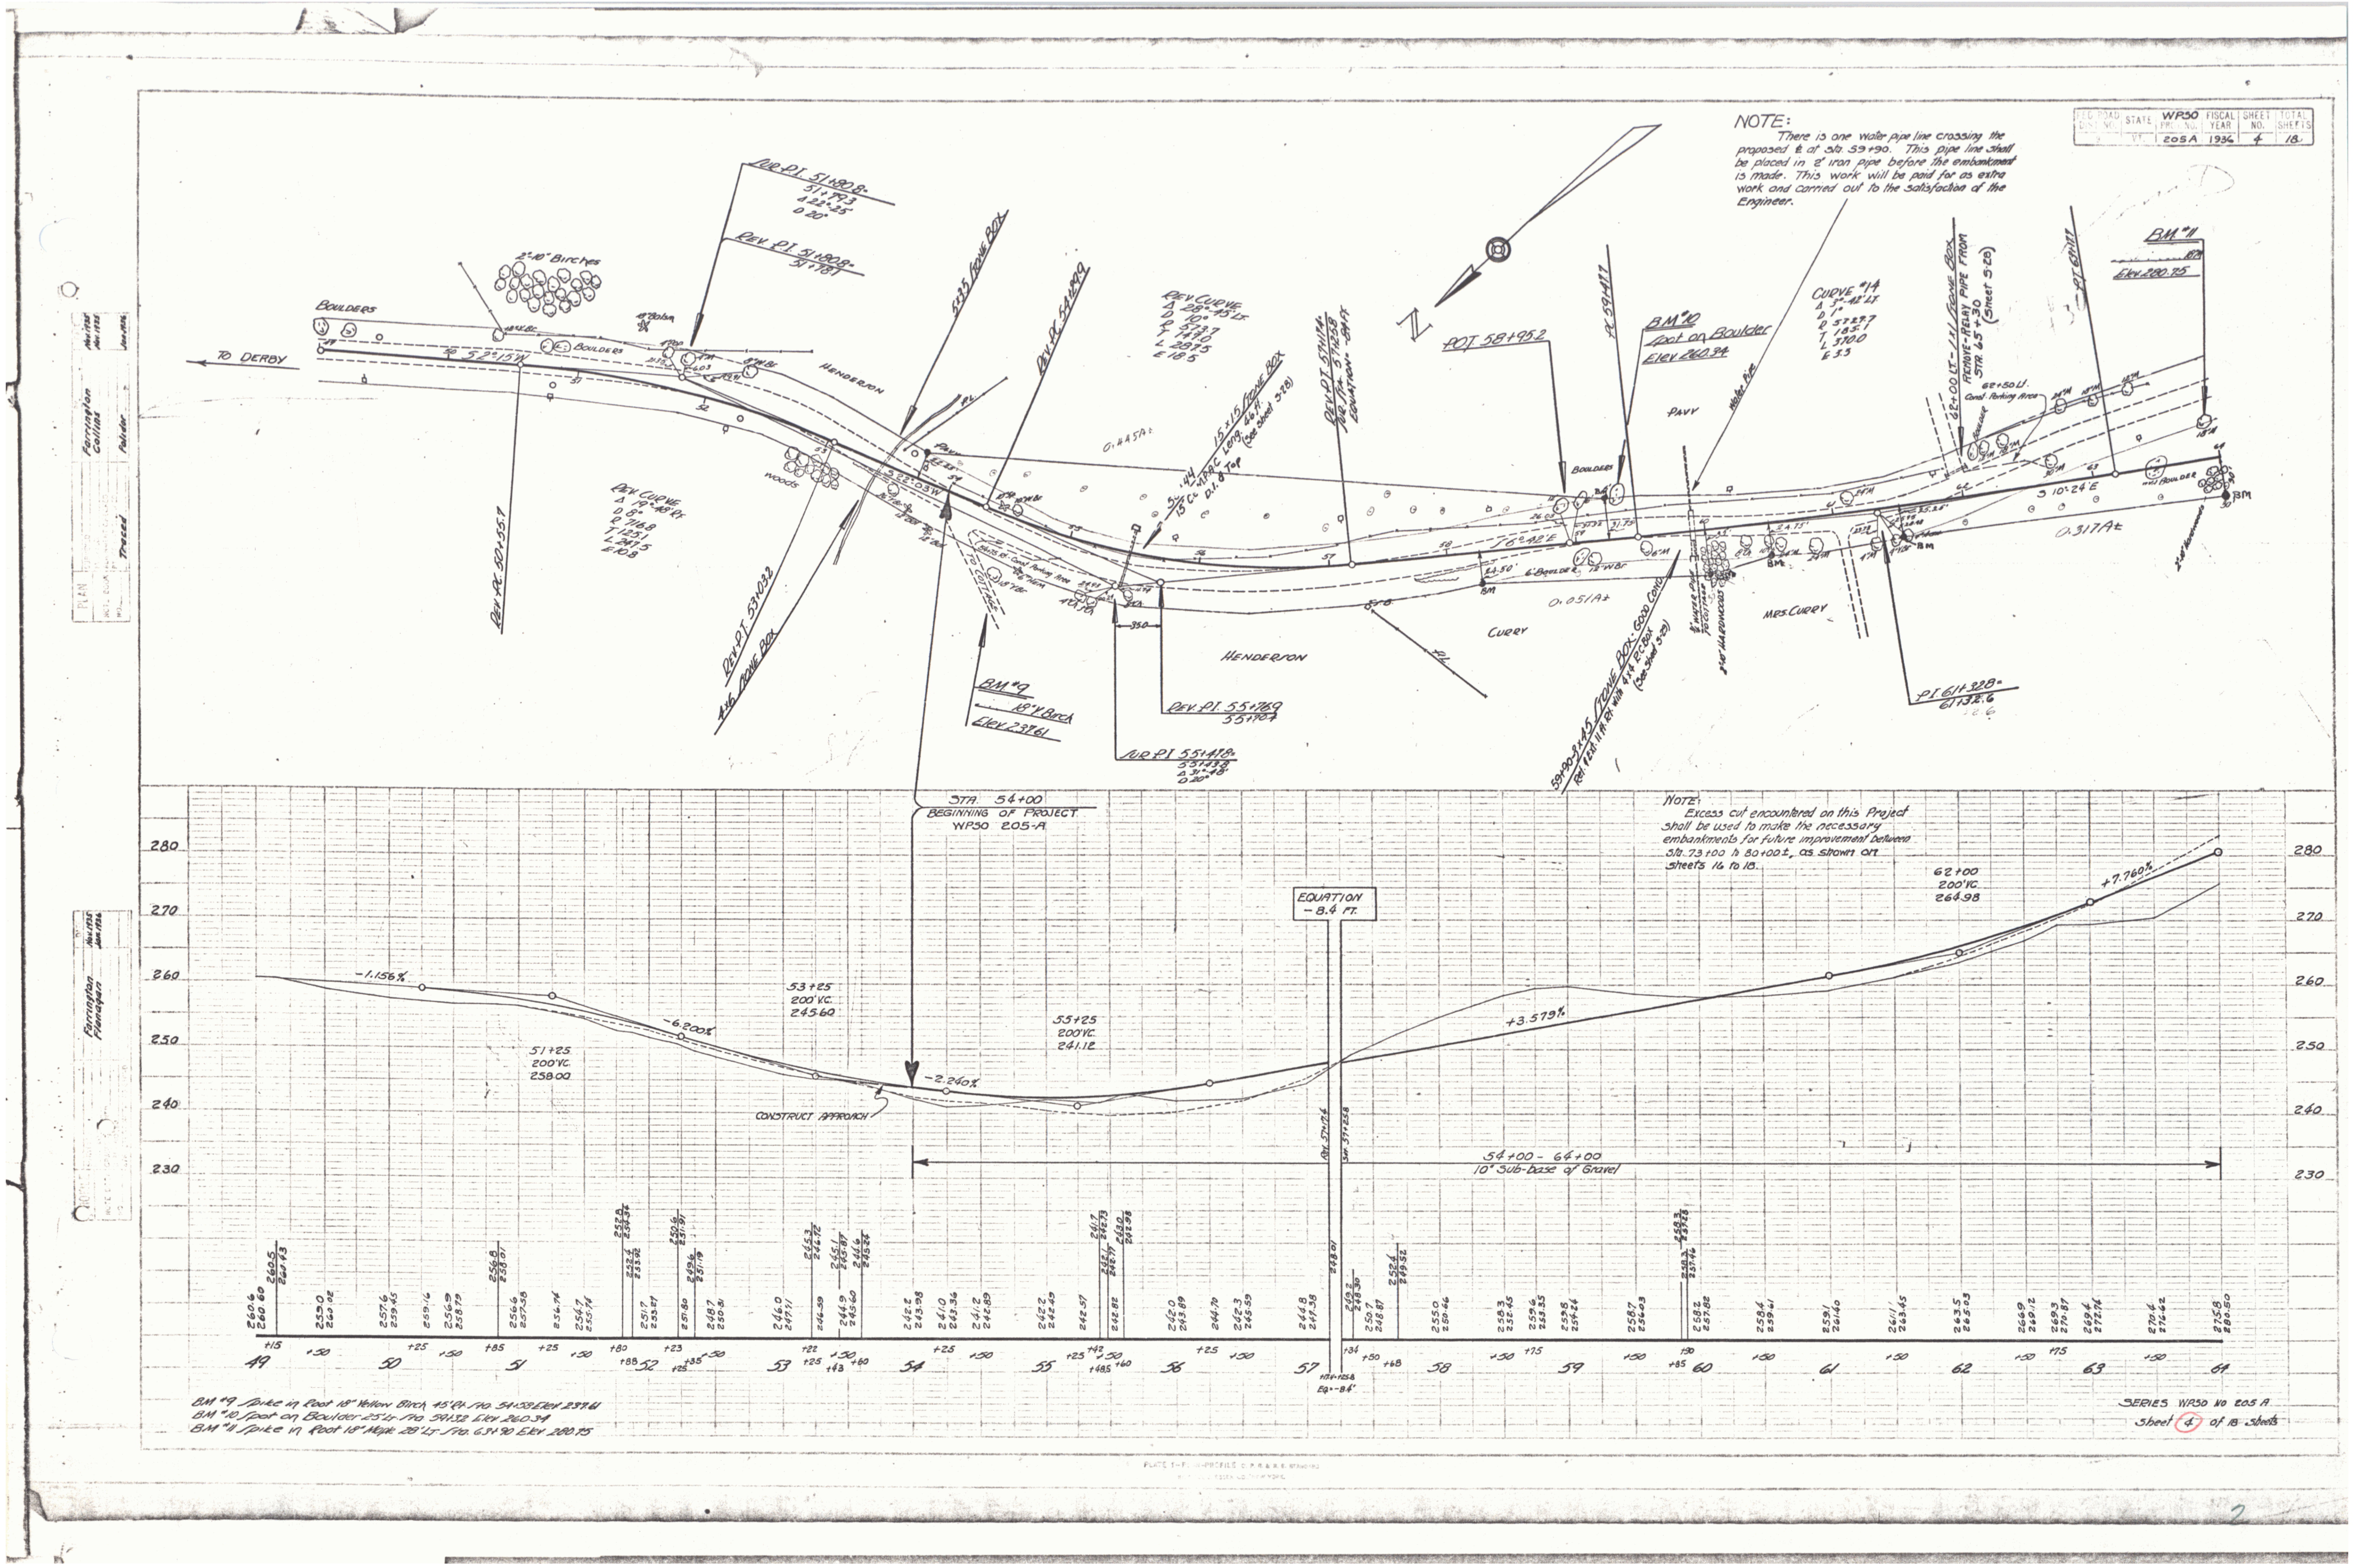

FED. ROAD DIST. NO. | STATE VT. | WP50 PROJ. NO. 205A | FISCAL YEAR 1936 | SHEET NO. 4 | TOTAL SHEETS 18
NOTE:
There is one water pipe line crossing the proposed ℄ at Sta. 59+90. This pipe line shall be placed in 2" iron pipe before the embankment is made. This work will be paid for as extra work and carried out to the satisfaction of the Engineer.
TO DERBY
Boulders
2-10" Birches
S 52°15'W
Sur. P.I. 51+808= 51+793 Δ 22°25' D 20°
Rev. P.I. 51+808= 51+781
Rev. P.C. 50+55.7
Rev. Curve Δ 19°48' Rt. D 8° R 716.8 T 125.1 L 247.5 E 10.8
Henderson
Woods
5x3.5 Stone Box
Rev. P.C. 54+09.9
S 22°03'W
Rev. P.T. 53+03.2
4x6 Stone Box
BM #9 18" Y. Birch Elev. 237.61
Rev. Curve Δ 28°45' Lt. D 10° R 573.7 T 147.0 L 287.5 E 18.5
0.445 A±
15x15 Stone Box 46 ft. (See sheet 5-28)
15 C.C. M.P.A.C. Leng. 44, D.I. 8 Top
Rev. P.T. 57+17.4 = Sur. Sta. 57+25.8 Equation -8.4 ft.
Rev. P.I. 55+76.9 55+70.4
Sur. P.I. 55+47.8= 55+43.8 Δ 31°48' D 20°
P.O.T. 58+95.2
P.C. 59+41.7
BM #10 Spot on Boulder Elev. 260.34
S 6°42'E
Curry
0.051 A±
59+90 - 3x4.5 Stone Box - Good Cond. Rel. & Ext. 11 ft. Rt. with 4x4 R.C. Box (See Sheet 5-28)
Water Pipe
2" Water Pipe to Cottage
Pavt
Mrs. Curry
Curve #14 Δ 3°42' Lt. D 1° R 5729.7 T 185.1 L 370.0 E 3.5
62+00 Lt. - 1x1 Stone Box Remove - Relay Pipe from Sta. 65+30 (Sheet 5-28)
62+50 Lt. Const. Parking Area
P.T. 63+41.7
BM #11 18" M Elev. 280.75
S 10°24'E
0.317 A±
P.I. 61+32.8= 61+32.6
STA. 54+00 BEGINNING OF PROJECT WP50 205-A
NOTE: Excess cut encountered on this Project shall be used to make the necessary embankments for future improvement between Sta. 73+00 to 80+00±, as shown on sheets 16 to 18.
EQUATION -8.4 FT.
-1.156%
51+25 200' V.C. 258.00
-6.200%
53+25 200' V.C. 245.60
-2.240%
55+25 200' V.C. 241.12
+3.579%
62+00 200' V.C. 264.98
+7.760%
CONSTRUCT APPROACH
54+00 - 64+00 10" Sub-base of Gravel
280 270 260 250 240 230
49 50 51 52 53 54 55 56 57 58 59 60 61 62 63 64
BM #9 Spike in Root 18" Yellow Birch 45' Rt. Sta. 54+58 Elev. 237.61
BM #10 Spot on Boulder 25' Lt. Sta. 59+32 Elev. 260.34
BM #11 Spike in Root 18" Maple 28' Lt. Sta. 63+90 Elev. 280.75
SERIES WP50 No 205 A
Sheet 4 of 18 Sheets
Farrington Collins Traced Polidor