




STATE
231-17 4 10

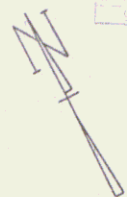

Scale
3" = 100'
3" = 100'
3" = 100'

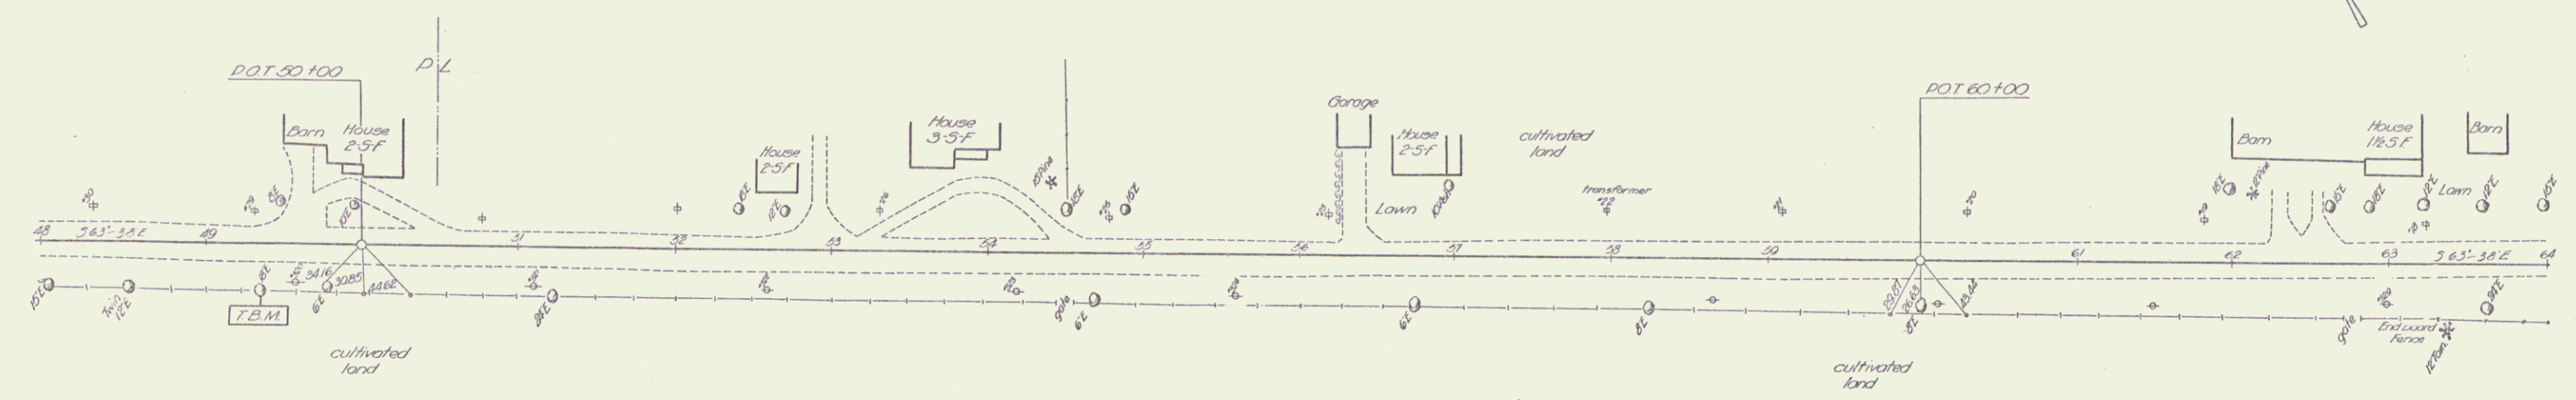

Scale
3" = 100'
3" = 100'

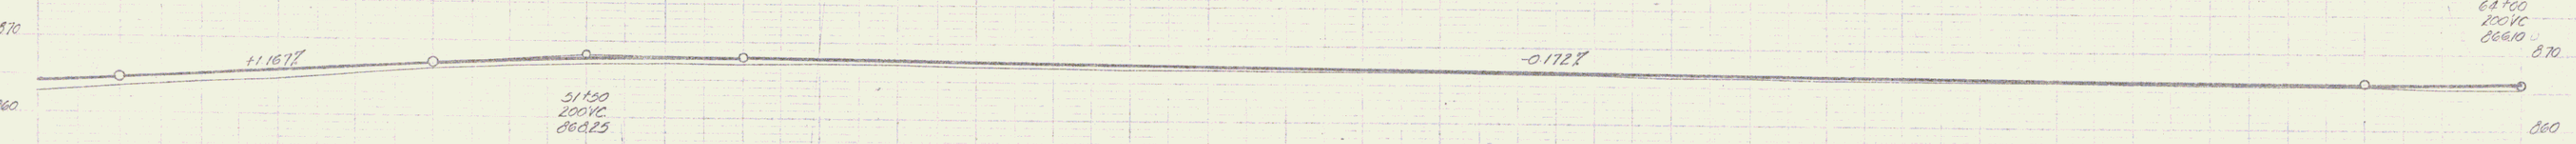

TBM 51R 15' E of Sta 49+34 Elev 864.90


SERIES 2017 NO. 1311
SHEET 4 OF 10