PARCEL	INSTRUMENT	DATE	GRANTOR	GRANTEE	RECORDED	REMARKS
W.D.		3-2-39	HUGH L. & FLORENCE F. PRATT	SHEWSBURY	BOOK 13 PAGE 683 DATE 3-3-39	

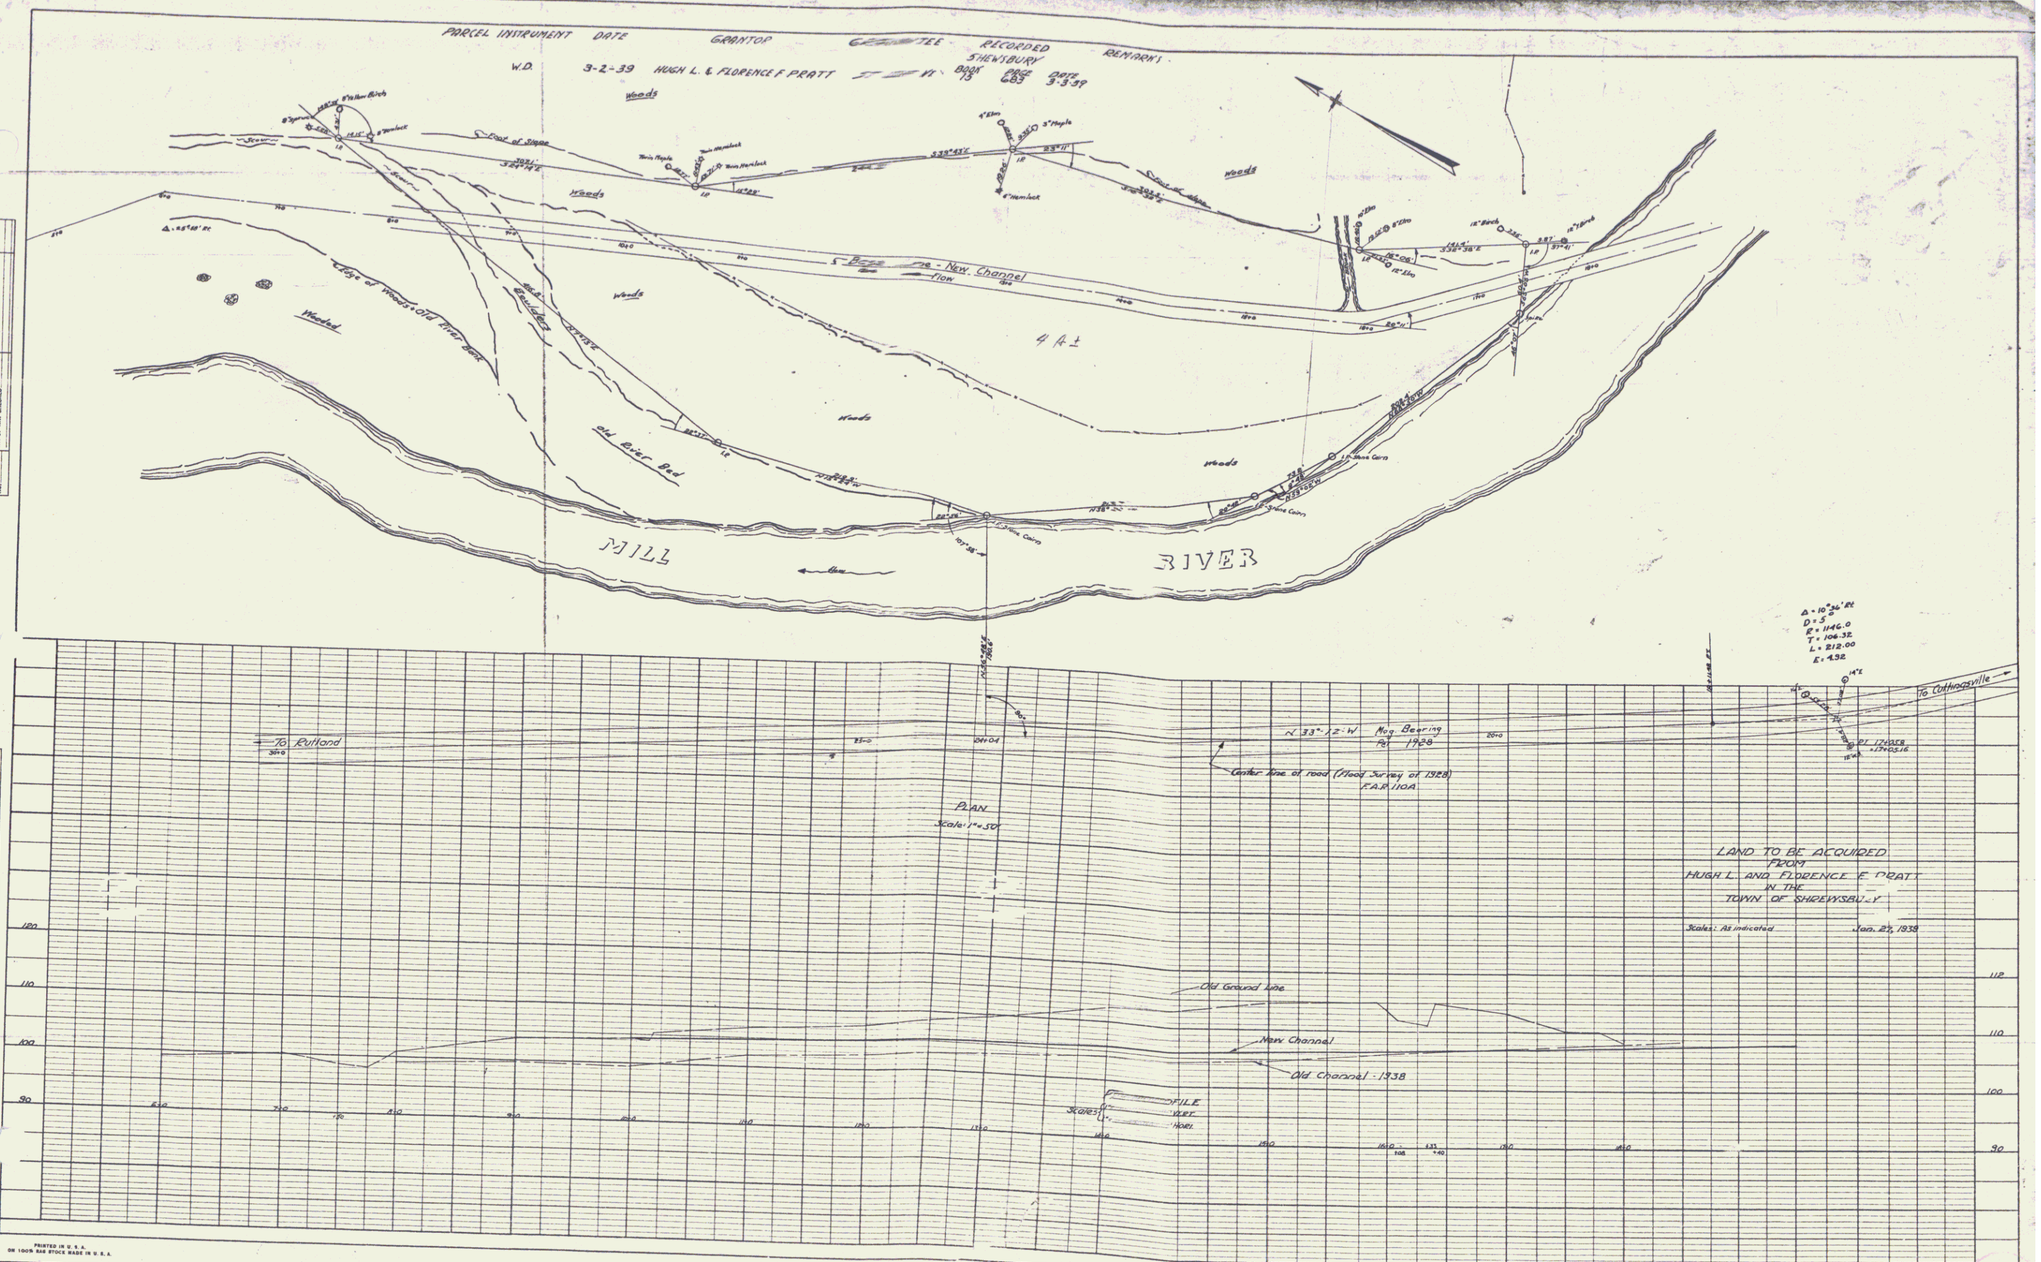

SHEET 9