FED. ROAD DIST. NO.	STATE	F PROJ. NO.	FISCAL YEAR	SHT. NO.	TOTAL SHEETS
3	VT.	45(2)	1946	13	80

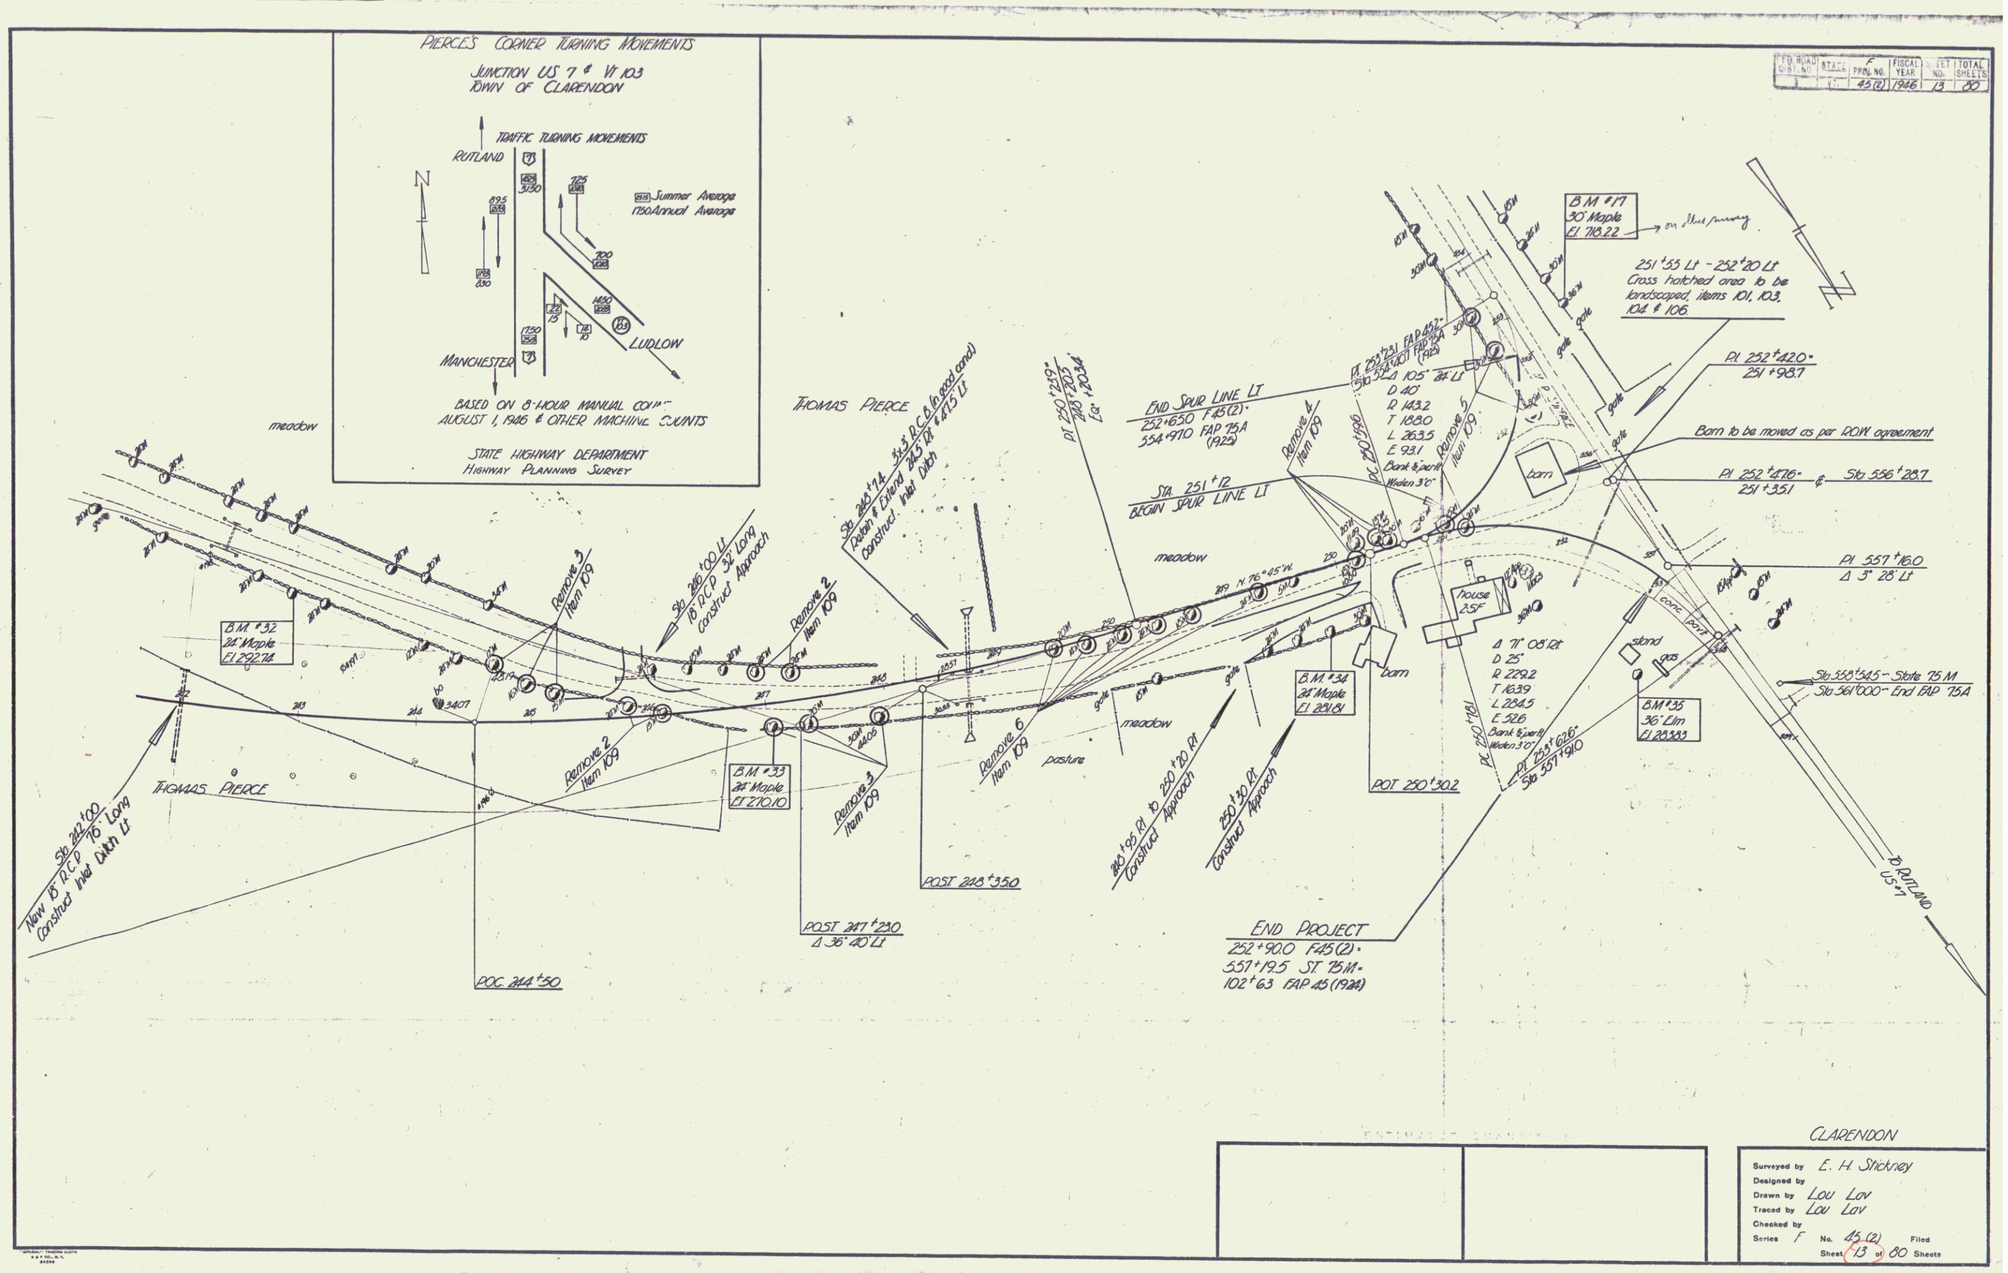

CLARENDON

Surveyed by E. H. Stickney
Designed by
Drawn by Lou Lov
Traced by Lou Lov
Checked by
Series F No. 45(2) Filed
Sheet 13 of 80 Sheets

10