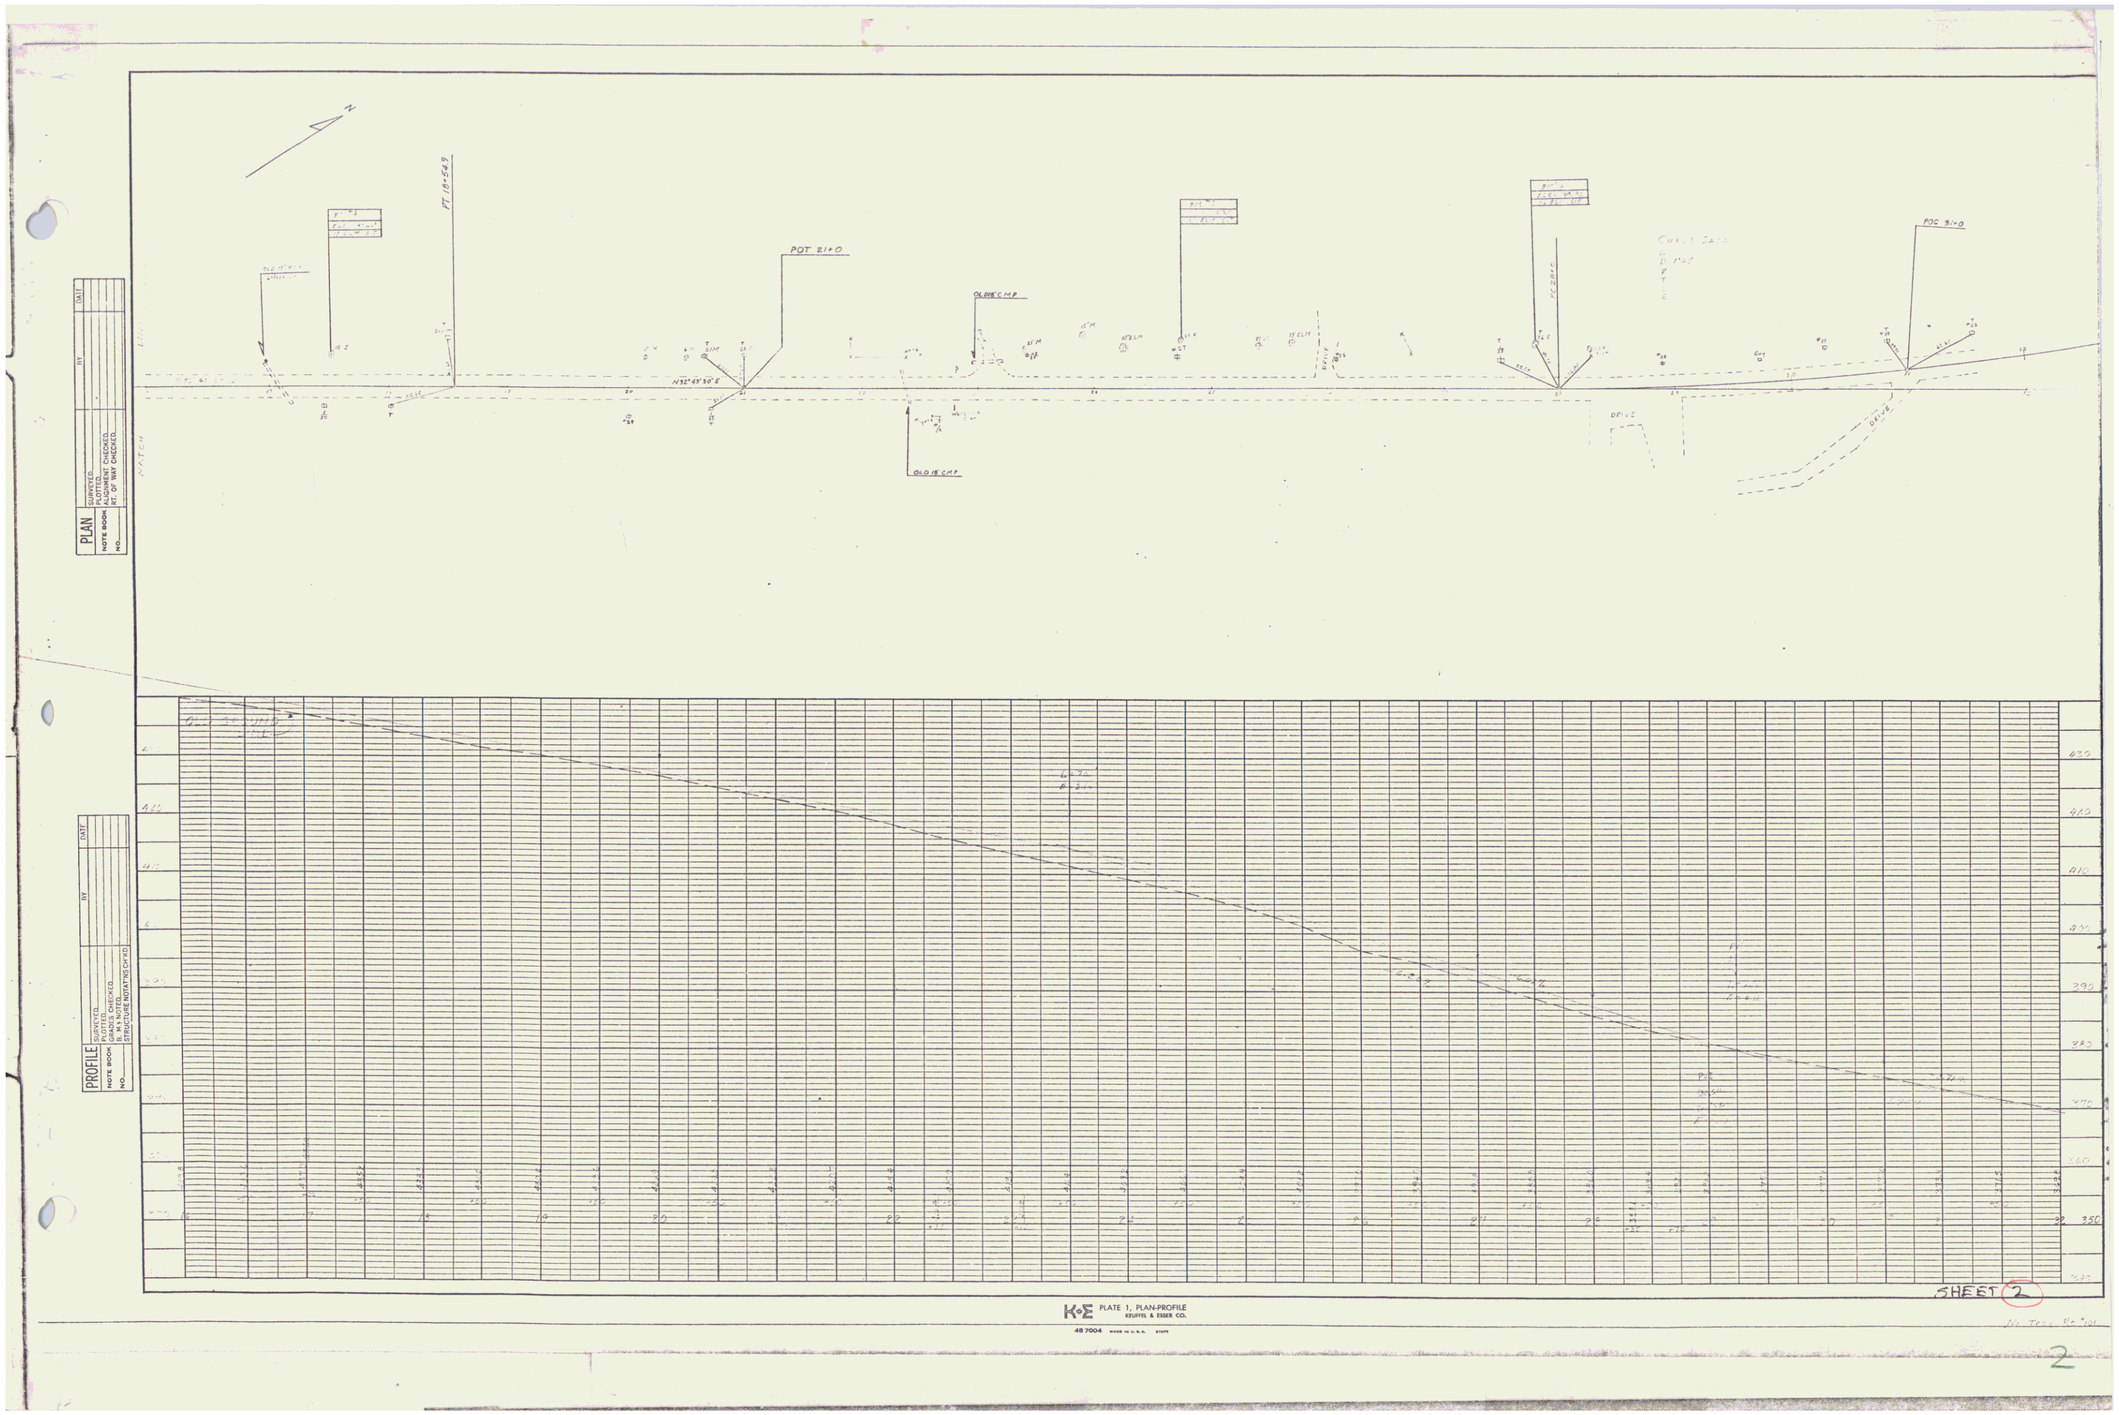
N
PT 18+54.9
POT 21+0
OLD 18" CMP
N52°45'50"E
OLD 18" CMP
DRIVE
DRIVE
POC 31+0
MATCH
PLAN
NOTE BOOK
NO.
SURVEYED
PLOTTED
ALIGNMENT CHECKED
RT. OF WAY CHECKED
BY
DATE
PROFILE
NOTE BOOK
NO.
PLOTTED
GRADES CHECKED
STRUCTURE NOTATIONS CH'KD
BY
DATE
430
420
410
400
390
380
370
360
350
340
SHEET 2
K+E PLATE 1, PLAN-PROFILE
KEUFFEL & ESSER CO.
48 7004

2