Parcel	Kind of Instrument	Date of Instrument	Grantor	Grantee	Recorded Brighton Book Page	Date	Remarks
C.D.E.F	W.D.	5-18-34	Wm O. Bishop	St. of Vt.	19	158-44	5-18-34

P.W.A. DOCKET 1141

139-M 1934 4 33

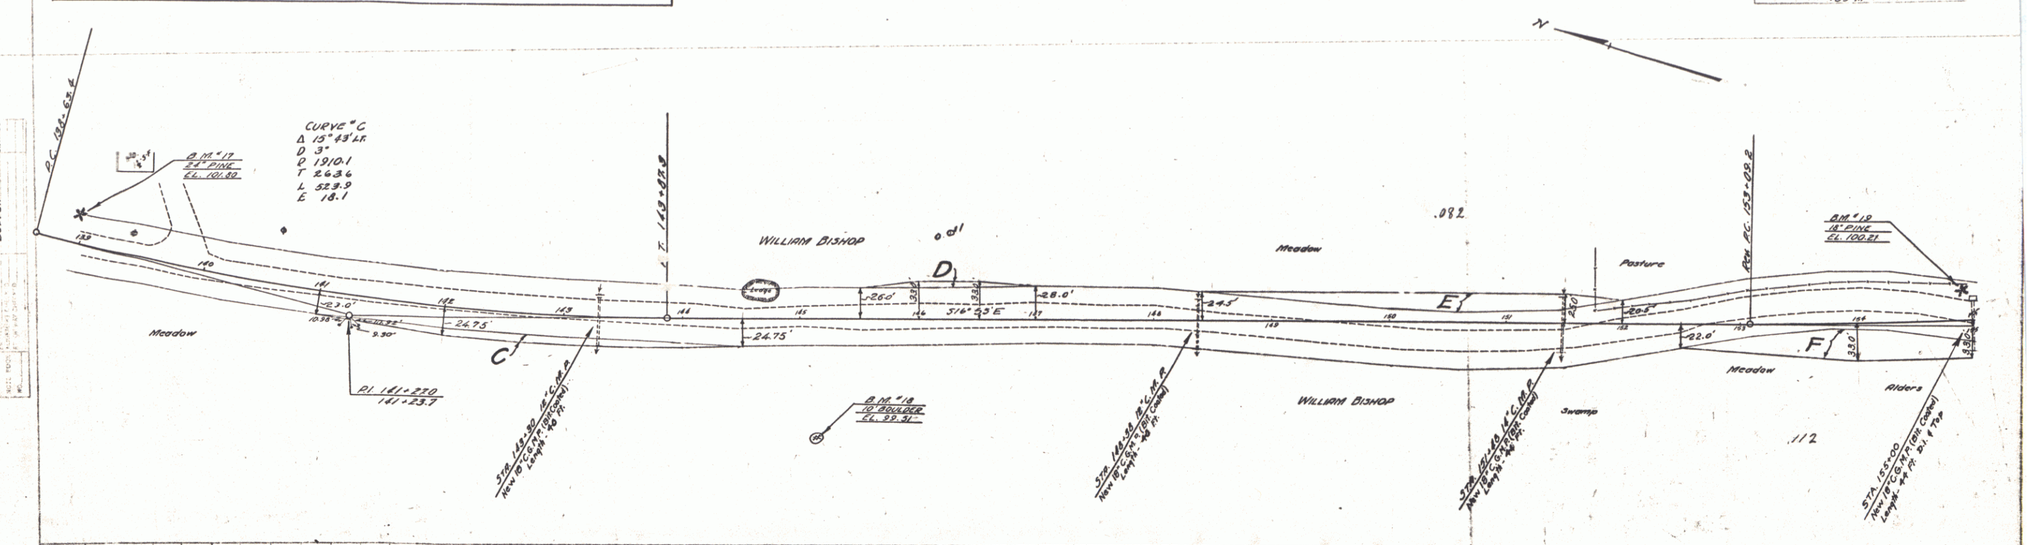

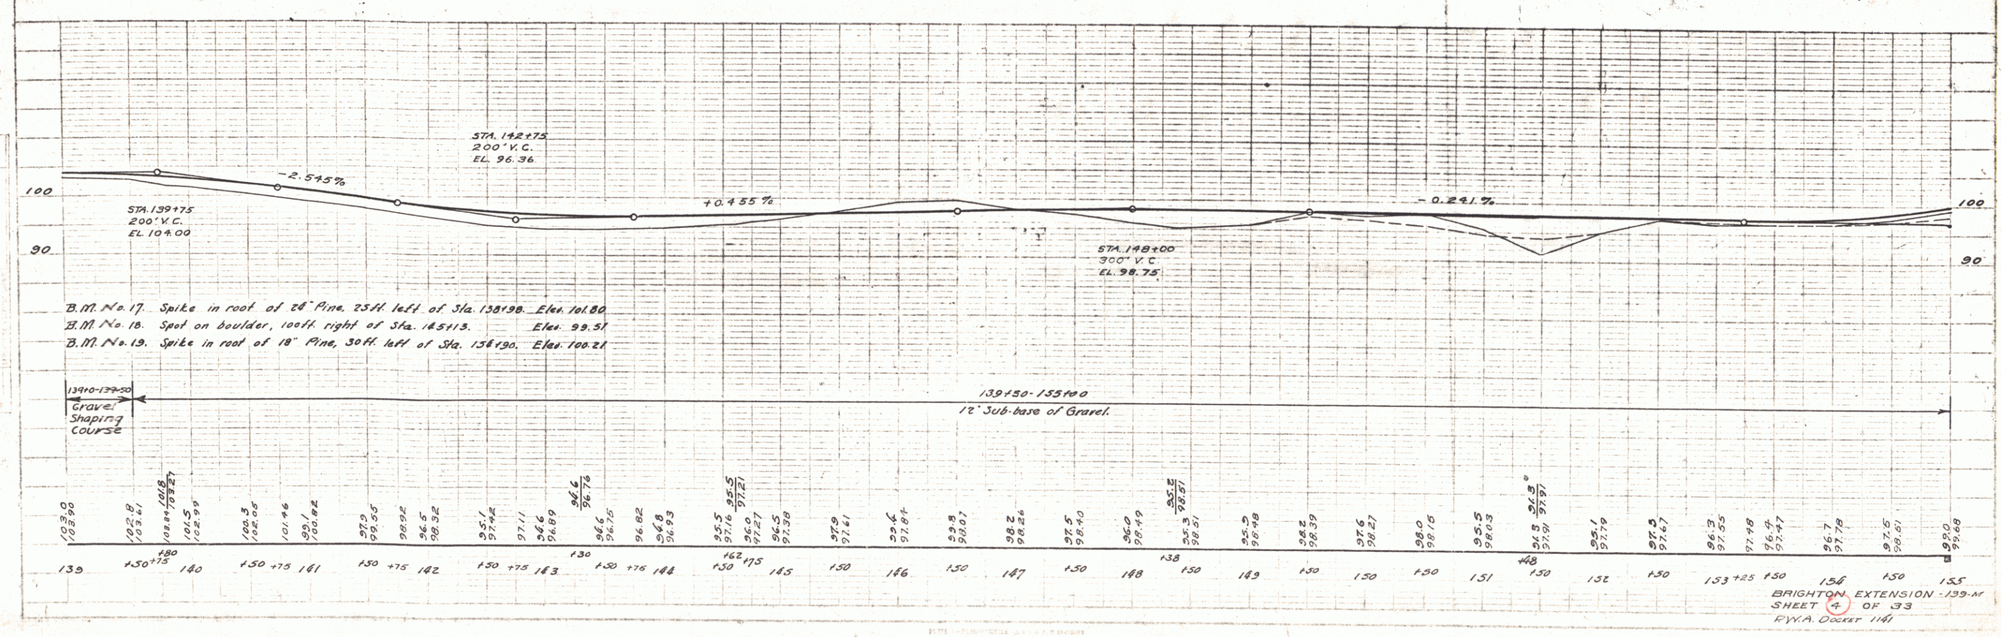

BRIGHTON EXTENSION - 139-M
SHEET 4 OF 33
P.W.A. Docket 1141

3