PARCEL	INSTRUMENT	DATE	GRANTOR	GRANTEE	RECORDED CHARLESTON BOOK	PAGE	DATE	REMARKS
	Q.C.D.	9-2-39	CENTRAL SAV. BK. & TR. CO.	ST OF VT	23	228	9-23-39	

49(c) 1940 7 85

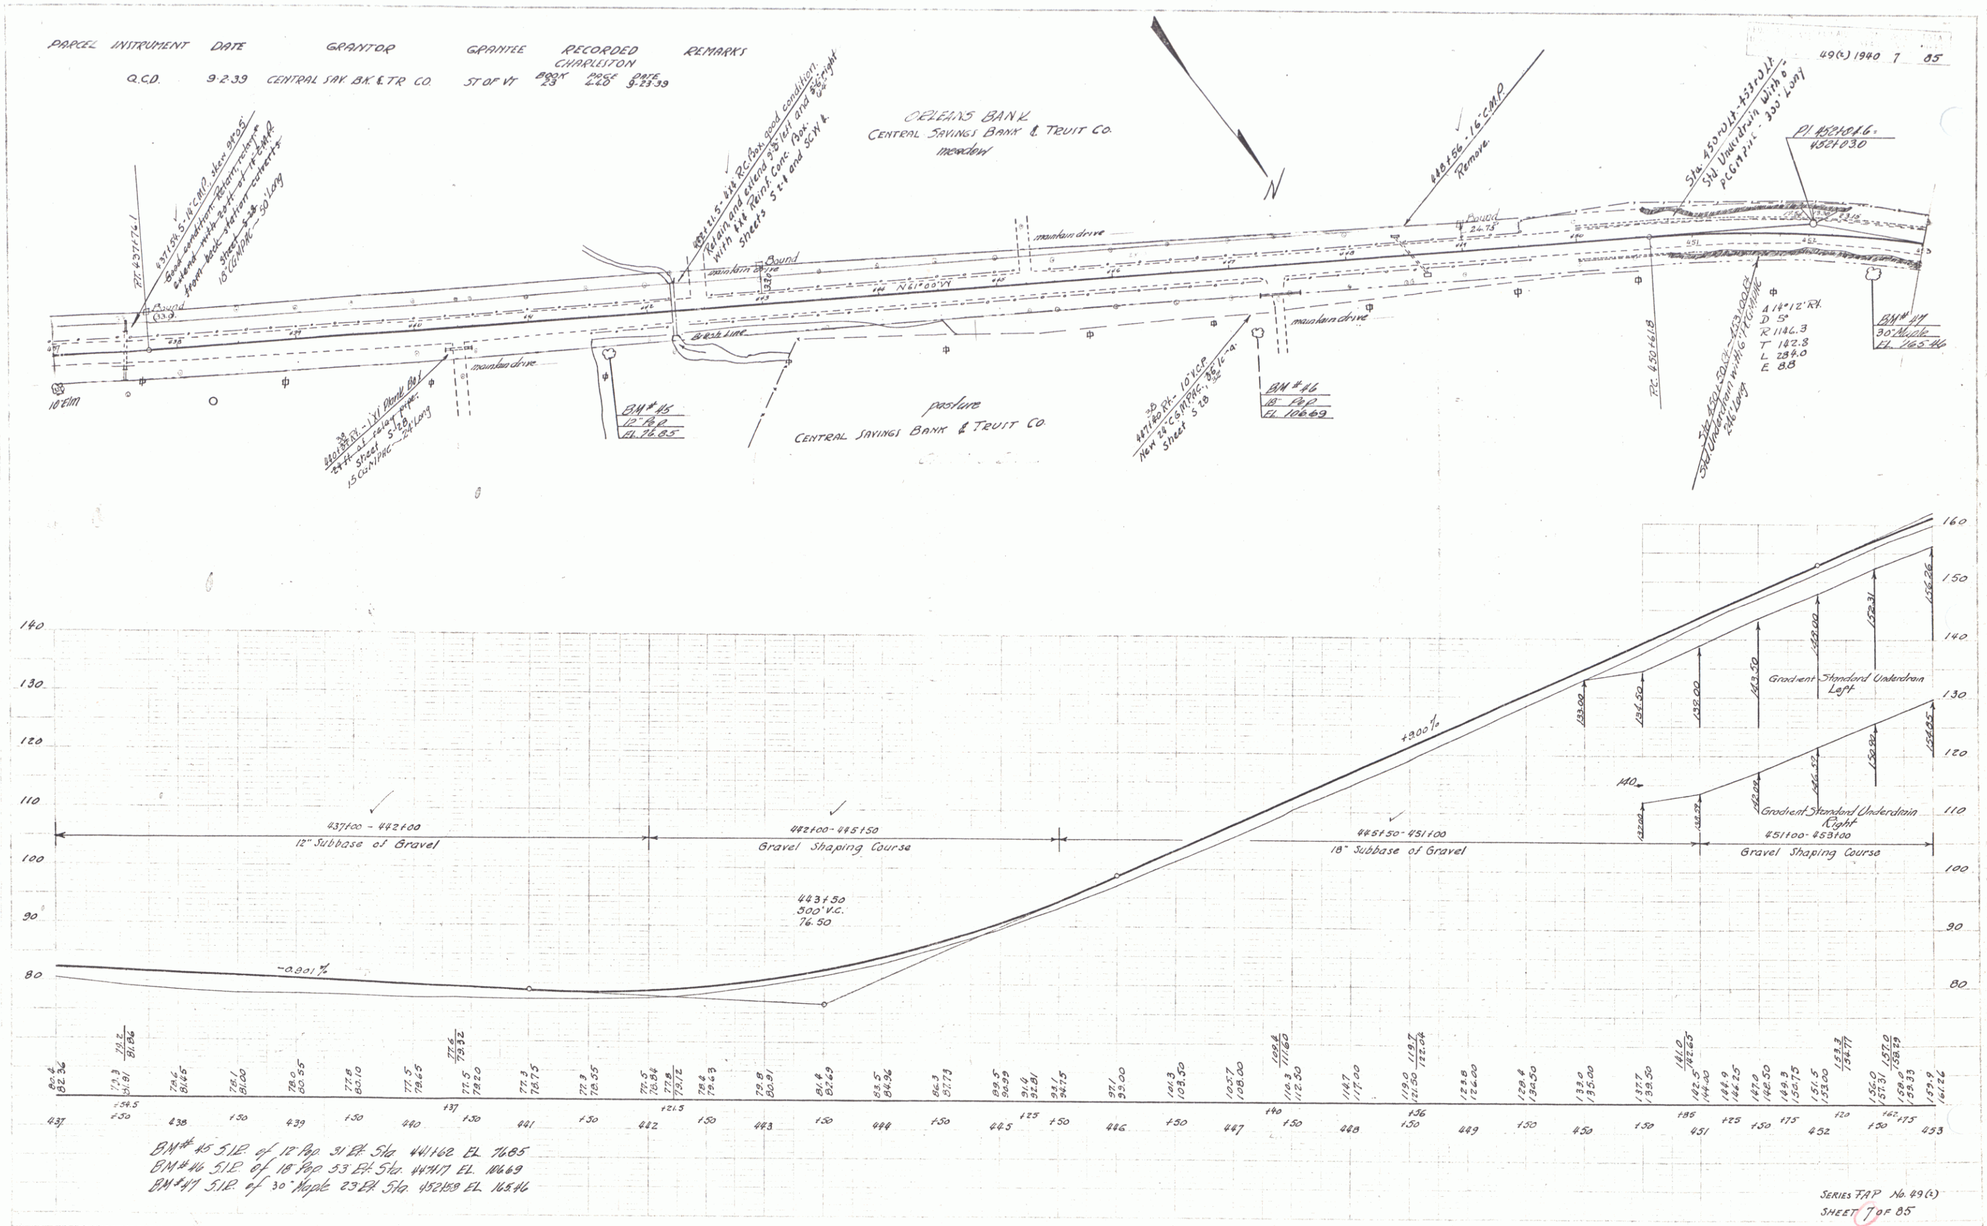

SERIES FAP No. 49(c)
SHEET 7 OF 85

5