FED. ROAD DIST. NO.	STATE	FEDERAL AID PROJ. NO.	TOTAL SHEETS
1-B	VT	89-D 1999	3 38

A 40° 33' LT
D 6° 30'
R 1273.6
T 470.6
L 901.1
E 8.1

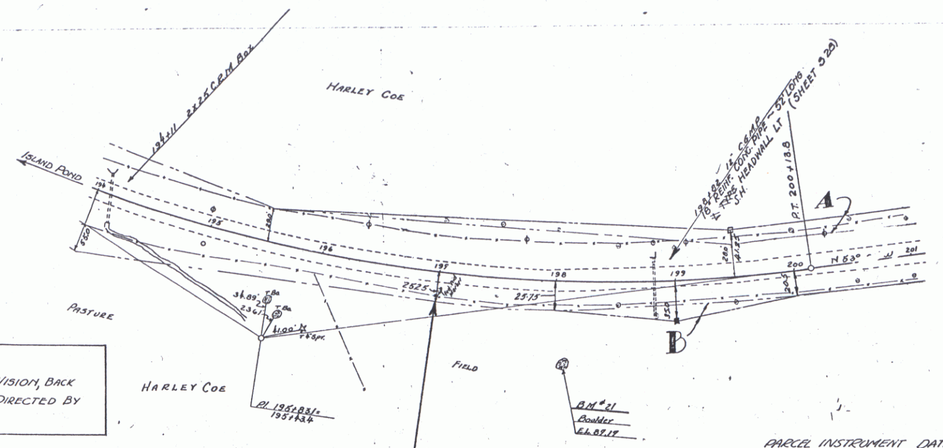

NOTE
CUT ON LT. FOR VISION, BACK FROM 197+0 AS DIRECTED BY THE ENGINEER.

BM #21
Boulder
El. 87.17

PARCEL	INSTRUMENT	DATE	GRANTOR	GRANTEE	RECORDED BROMTON BOOK	PAGE	DATE	REMARKS
1-B	0.031 Q.C.D.	4/26/38	HARLEY COE & W.O. COE	S. of Vt	20	57-58	4/29/38	

STA. 197+00 End of FA. Proj. 89-C.
STA. 197+00 Beginning Of FA. Proj. 89-D

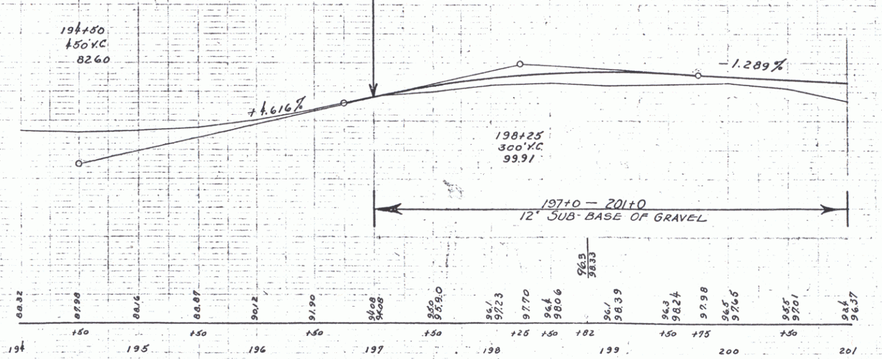

BM #21 Spot On Boulder 66' Rt. Sta 198+10 Elev. 87.17

Series F.A.P. 89 B Sheet 5 of 8 Sheets

2