				89D	1939	14 58

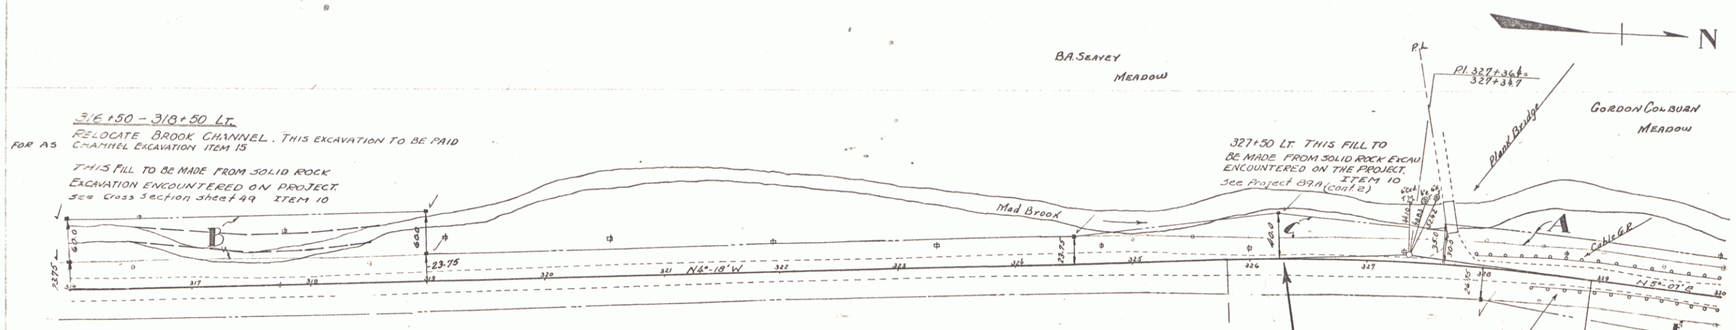

PARCEL	INSTRUMENT	DATE	GRANTOR	GRANTEE	RECORDED			REMARKS
					TOWN OF CHARLESTON			
					BOOK	PAGE	DATE	
B-C	Q.C.D.	4/26/38	B.A. & Gertrude M. Seavey	St. of Vt.	23	425	4/29/38	
E	W.D.	5/6/38	HAZEL BENNETT	St. of Vt.	23	425	5/24/38	
A	Q.C.D.	4/30/38	GORDON COLBURN	St. of VT.	23	427	5/19/38	

STA. 326+24
PROJECT 89D STOPS

STA. 326+24 =
STA. -0+50
BEGIN PROJECT 89A (1926)
CONTRACT #2

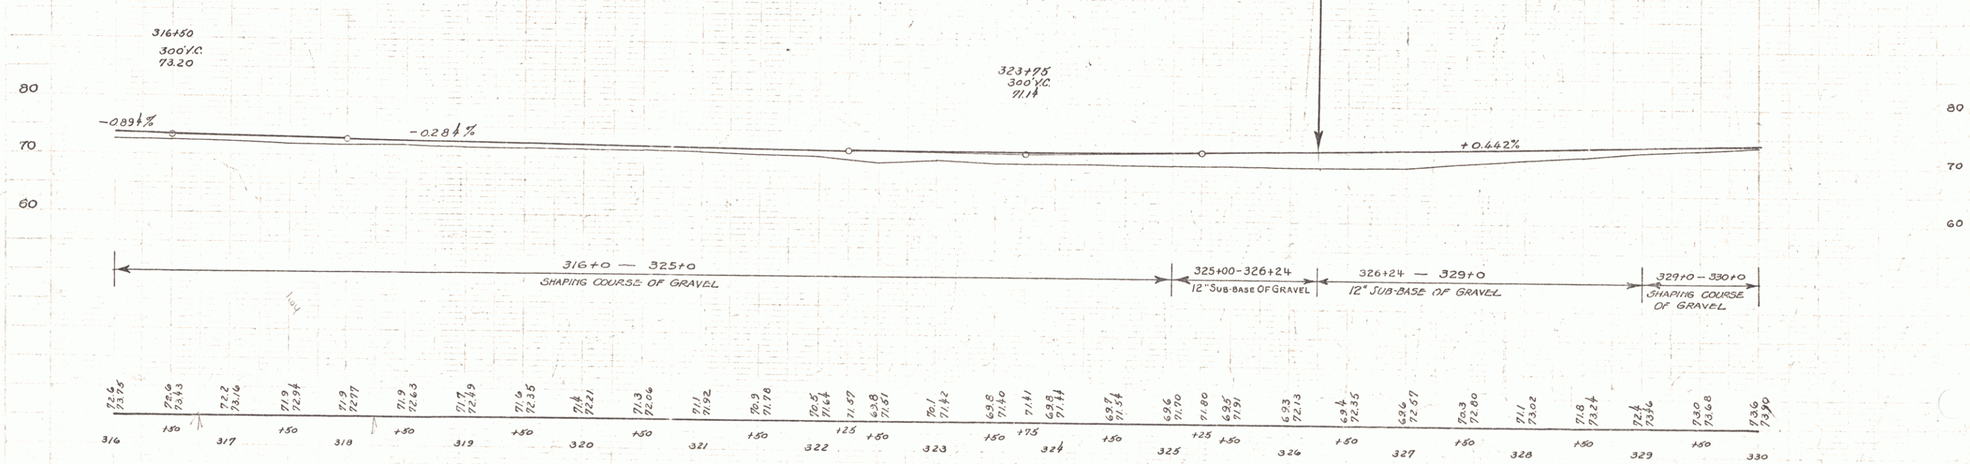

Series FAP 89D Sheet 14 of 50 Sheets

11