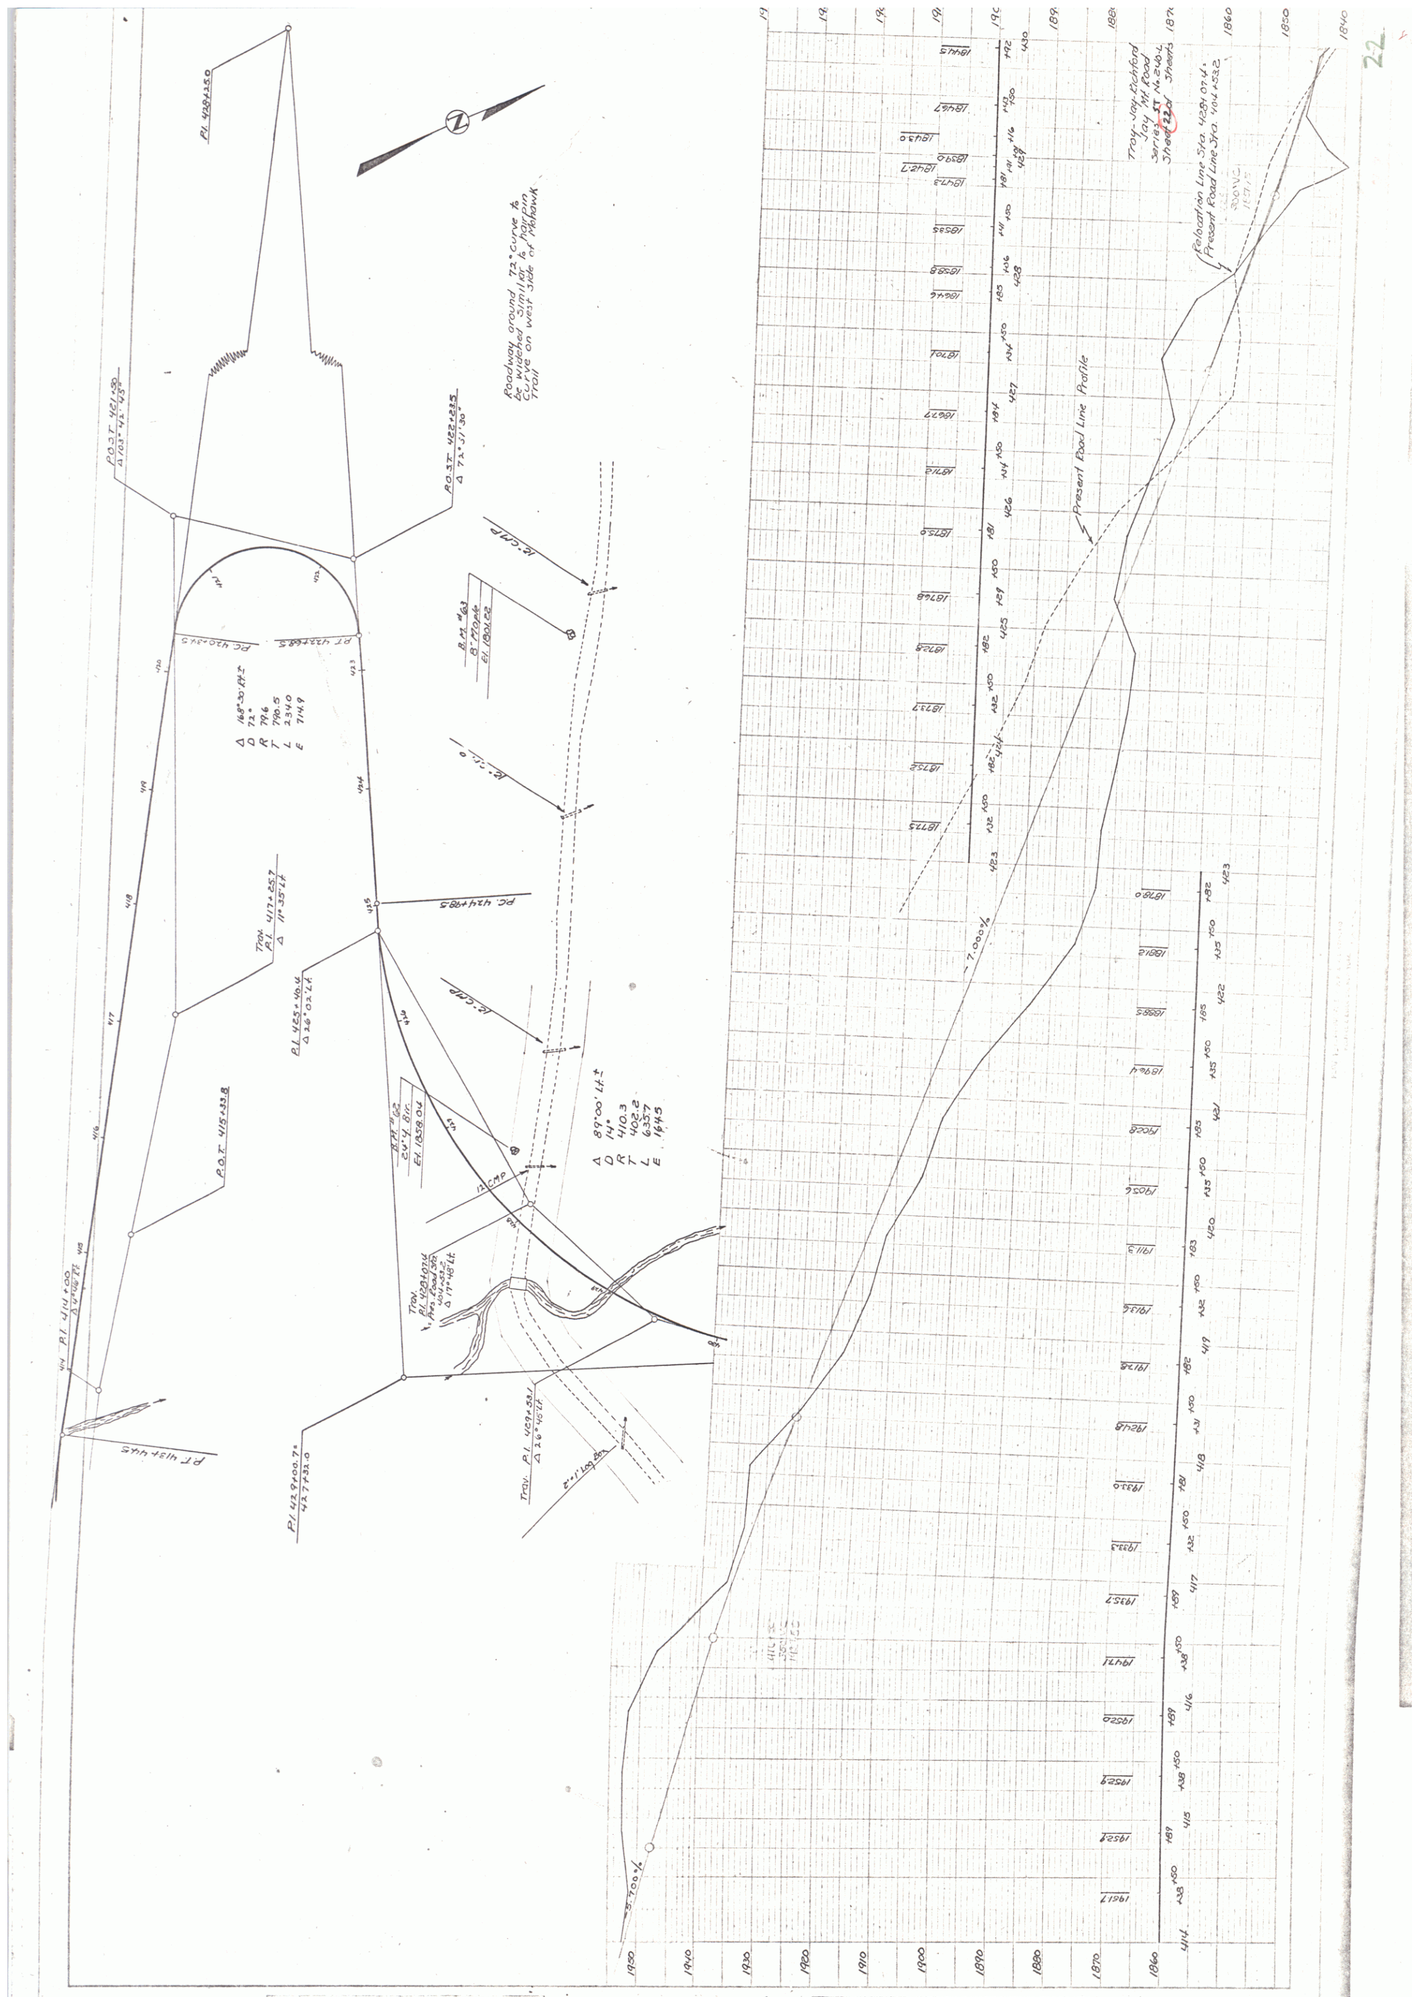
Roadway around 72° curve to be widened similar to Pony Trail on west side of Mohawk
Present Pool Line Profile
Falsaction Line Sta. 1089.07 ±
Present Pool Line Sta. 1104.53 ±
Troy, Jay, Richford Serial 11 Road Sheet 22 of Sheets
22