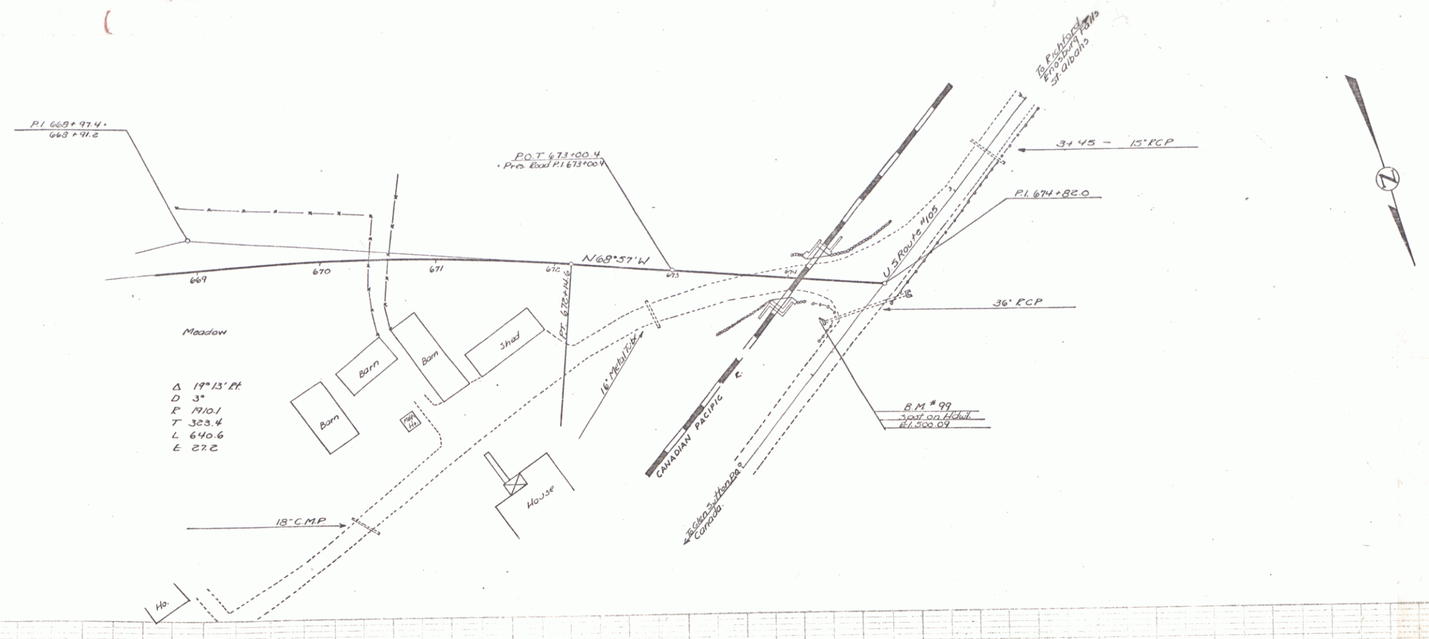

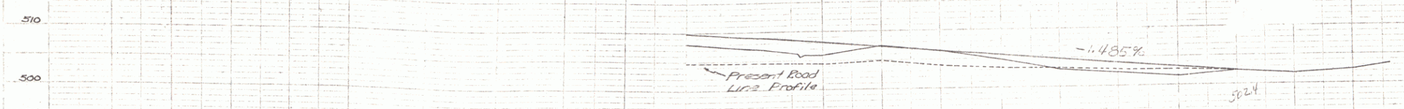

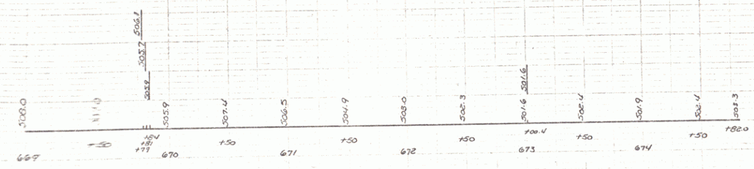

B.M. #99 - Spot on Hdwl Sta. 674+28.31' Rt. - Elev. 500.09

Troy-Jay-Richford
Jay Mt. Road
Sched. ST No. 210-L
Sheet 40A of Sheets

45