PARCEL	INSTRUMENT	DATE	GRANTOR	GRANTEE	RECORDED FAIRFAX BOOK	PAGE	DATE
A	W.D. O.E.	5-16-40	PETER J & GRACE P. BEAROR	ST OF VT.	32	255	6-29-40
A'	W.D. O.E.	4-26-40	W.R. & LEANA M WARREN	ST OF VT.	32	255	6-29-40
B	W.D. O.E	4-26-40	W.E. BARKYOUMB	ST OF VT	32	258	6-29-40

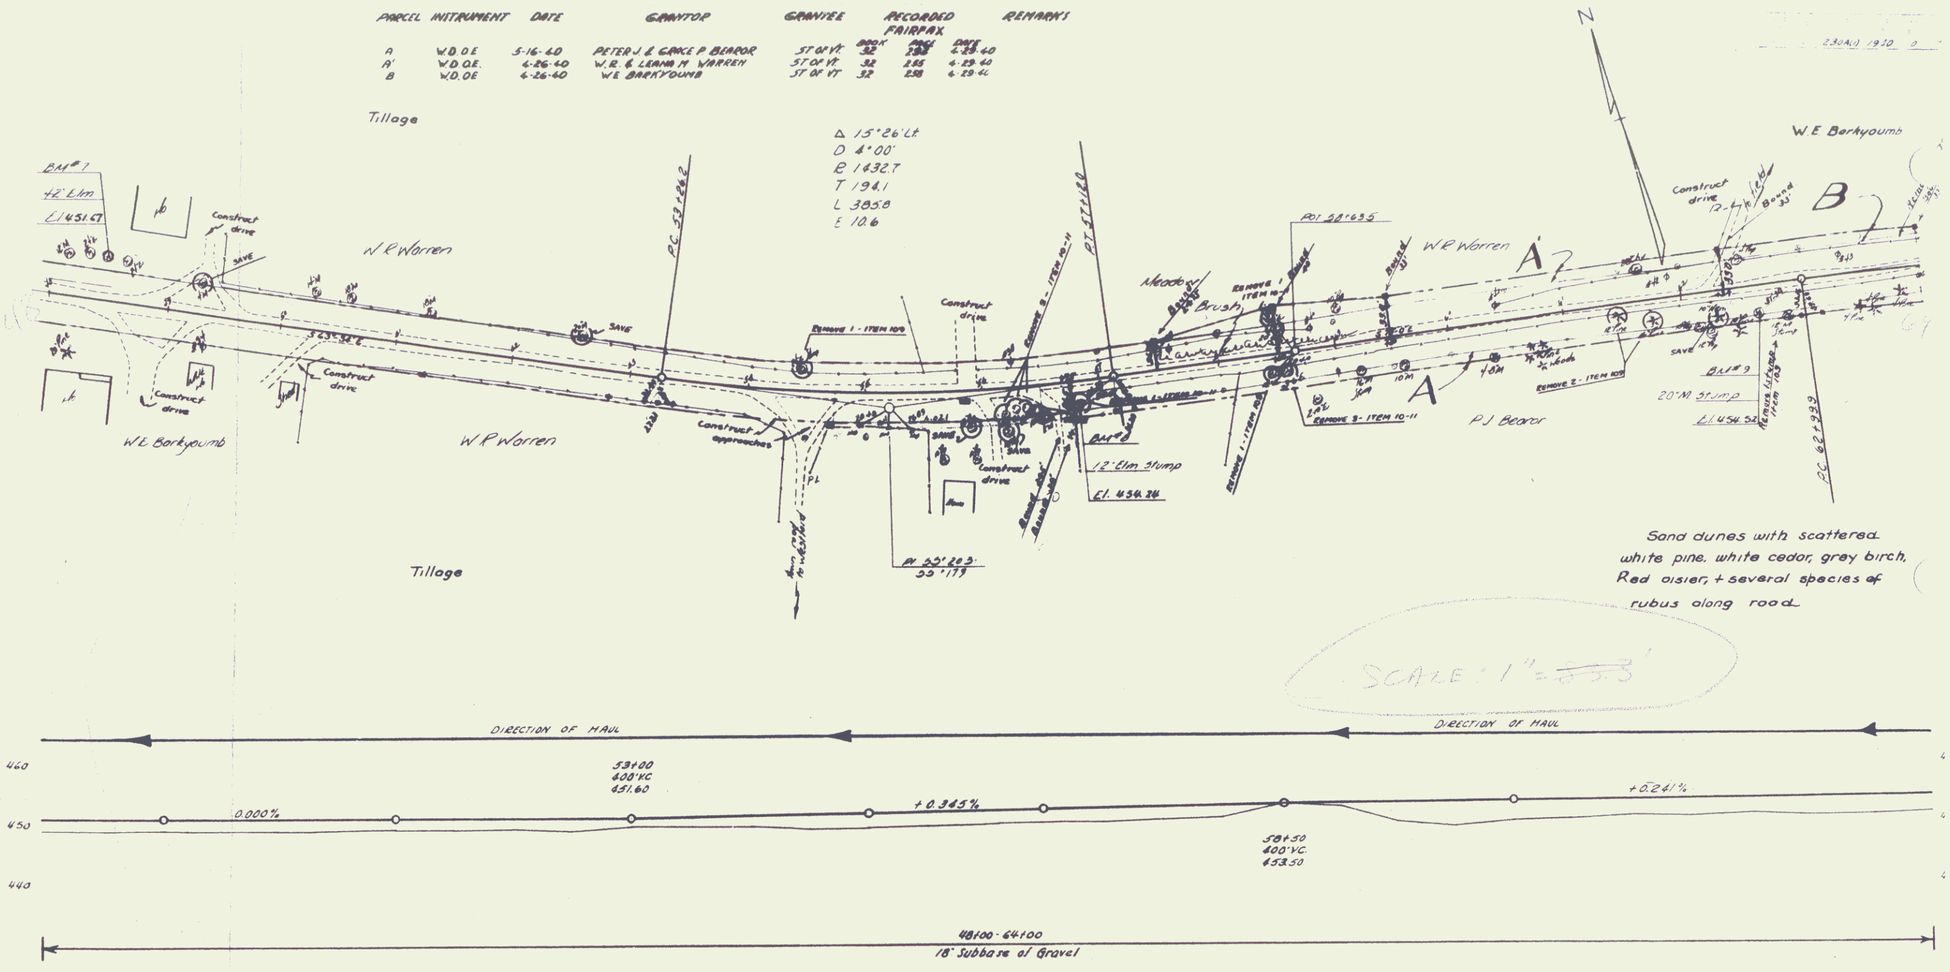

SHEET 10

5