138-D 1935 12 48

STA. 859+00 TO STA. 862+50
4' SHOULDERS LT. & RT.

CURVE
Δ 60°36' LT.
D 12°
R 410.3
T 239.0
L 432.6
E 68.8
WIDEN 6' LT. & RT.
BANK 1' PER FT.

PC 863+18.5

CITY OF ST. ALBANS

TOWN OF FAIRFAX

SCHOOL

GEORGIA TOWN ROAD

BM # 63
18" MAPLE
ELEV 769.21

PI. 865+51.6
865+06.1

N

RESEVOIR

CEMETERY

PERCY COREY

B.L. SWEENEY

N 84°-31' W

STA. 869+59 TO 870+25
ON RIGHT
NEW C.R.M. WALL TO BE BUILT
ON OLD HEADWALL
46' LONG
STANDARD SHEET S-30

WATER LEVEL

BOTTOM POND

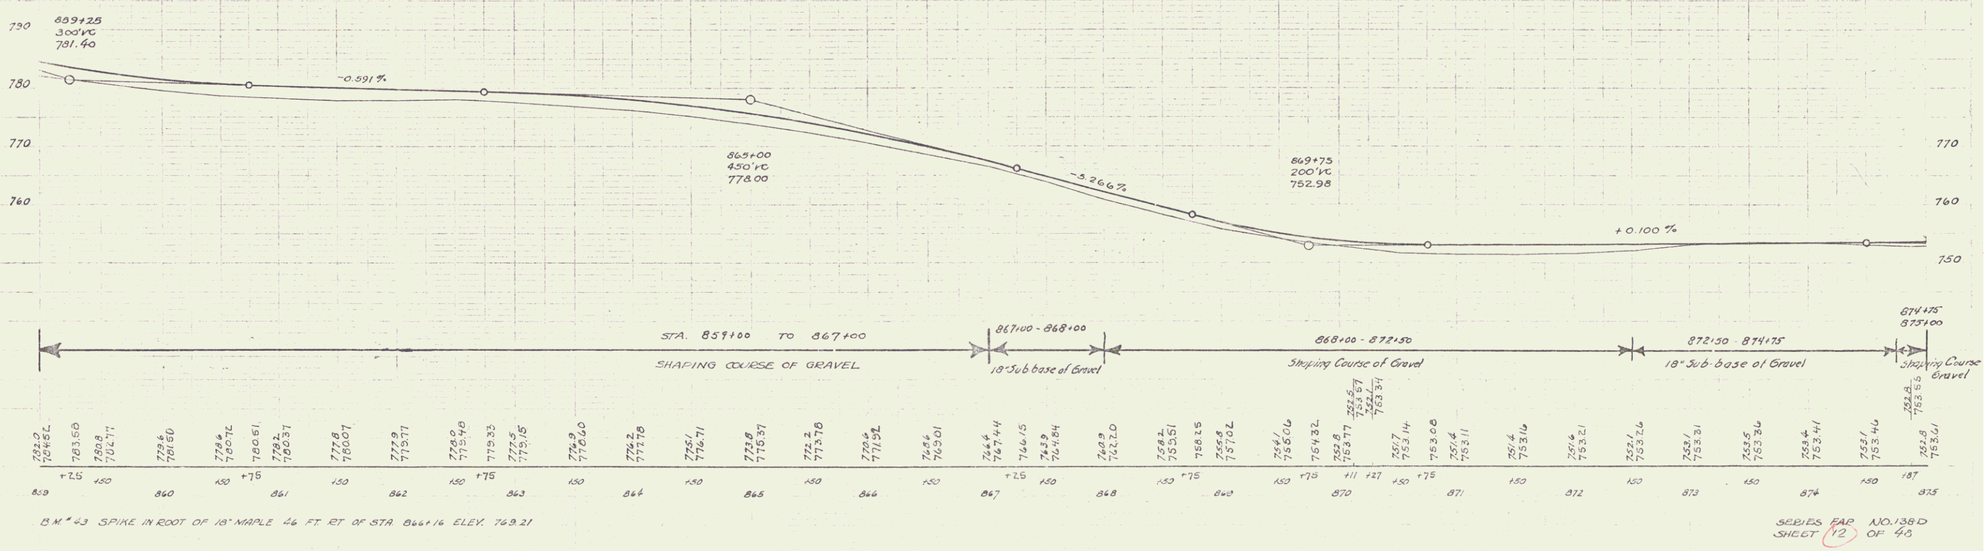

BM # 63 SPIKE IN ROOT OF 18" MAPLE 46 FT. RT. OF STA. 866+16 ELEV. 769.21

SERIES FAP NO. 138D
SHEET 12 OF 45

10