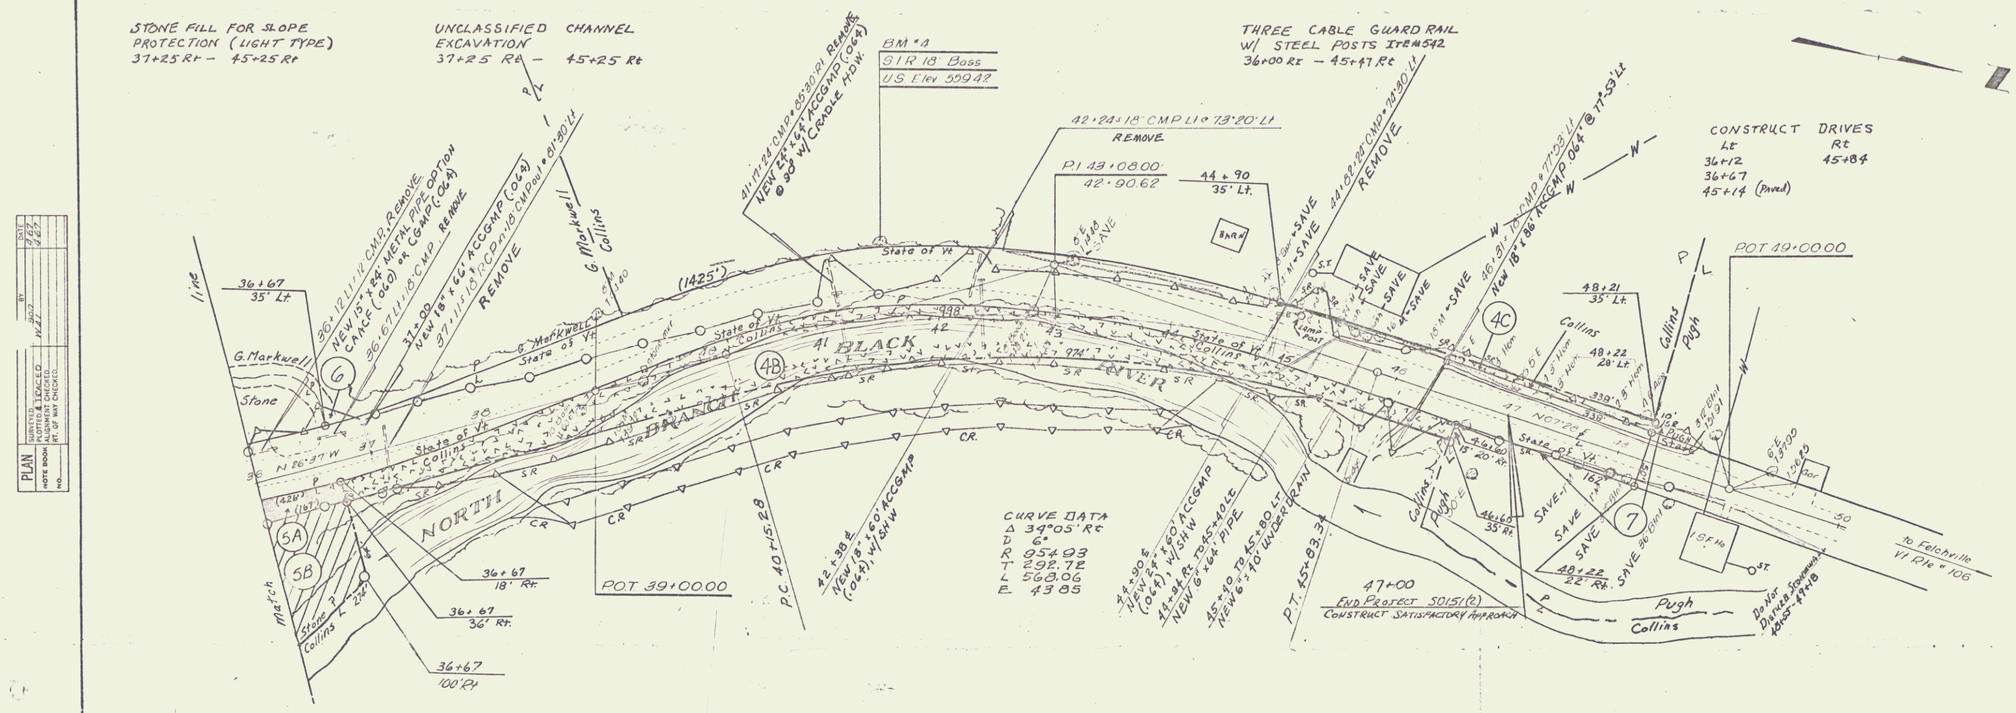

WEATHERSFIELD - CAVENDISH

S0151(2)

SHEET 7 OF 8 SHEETS