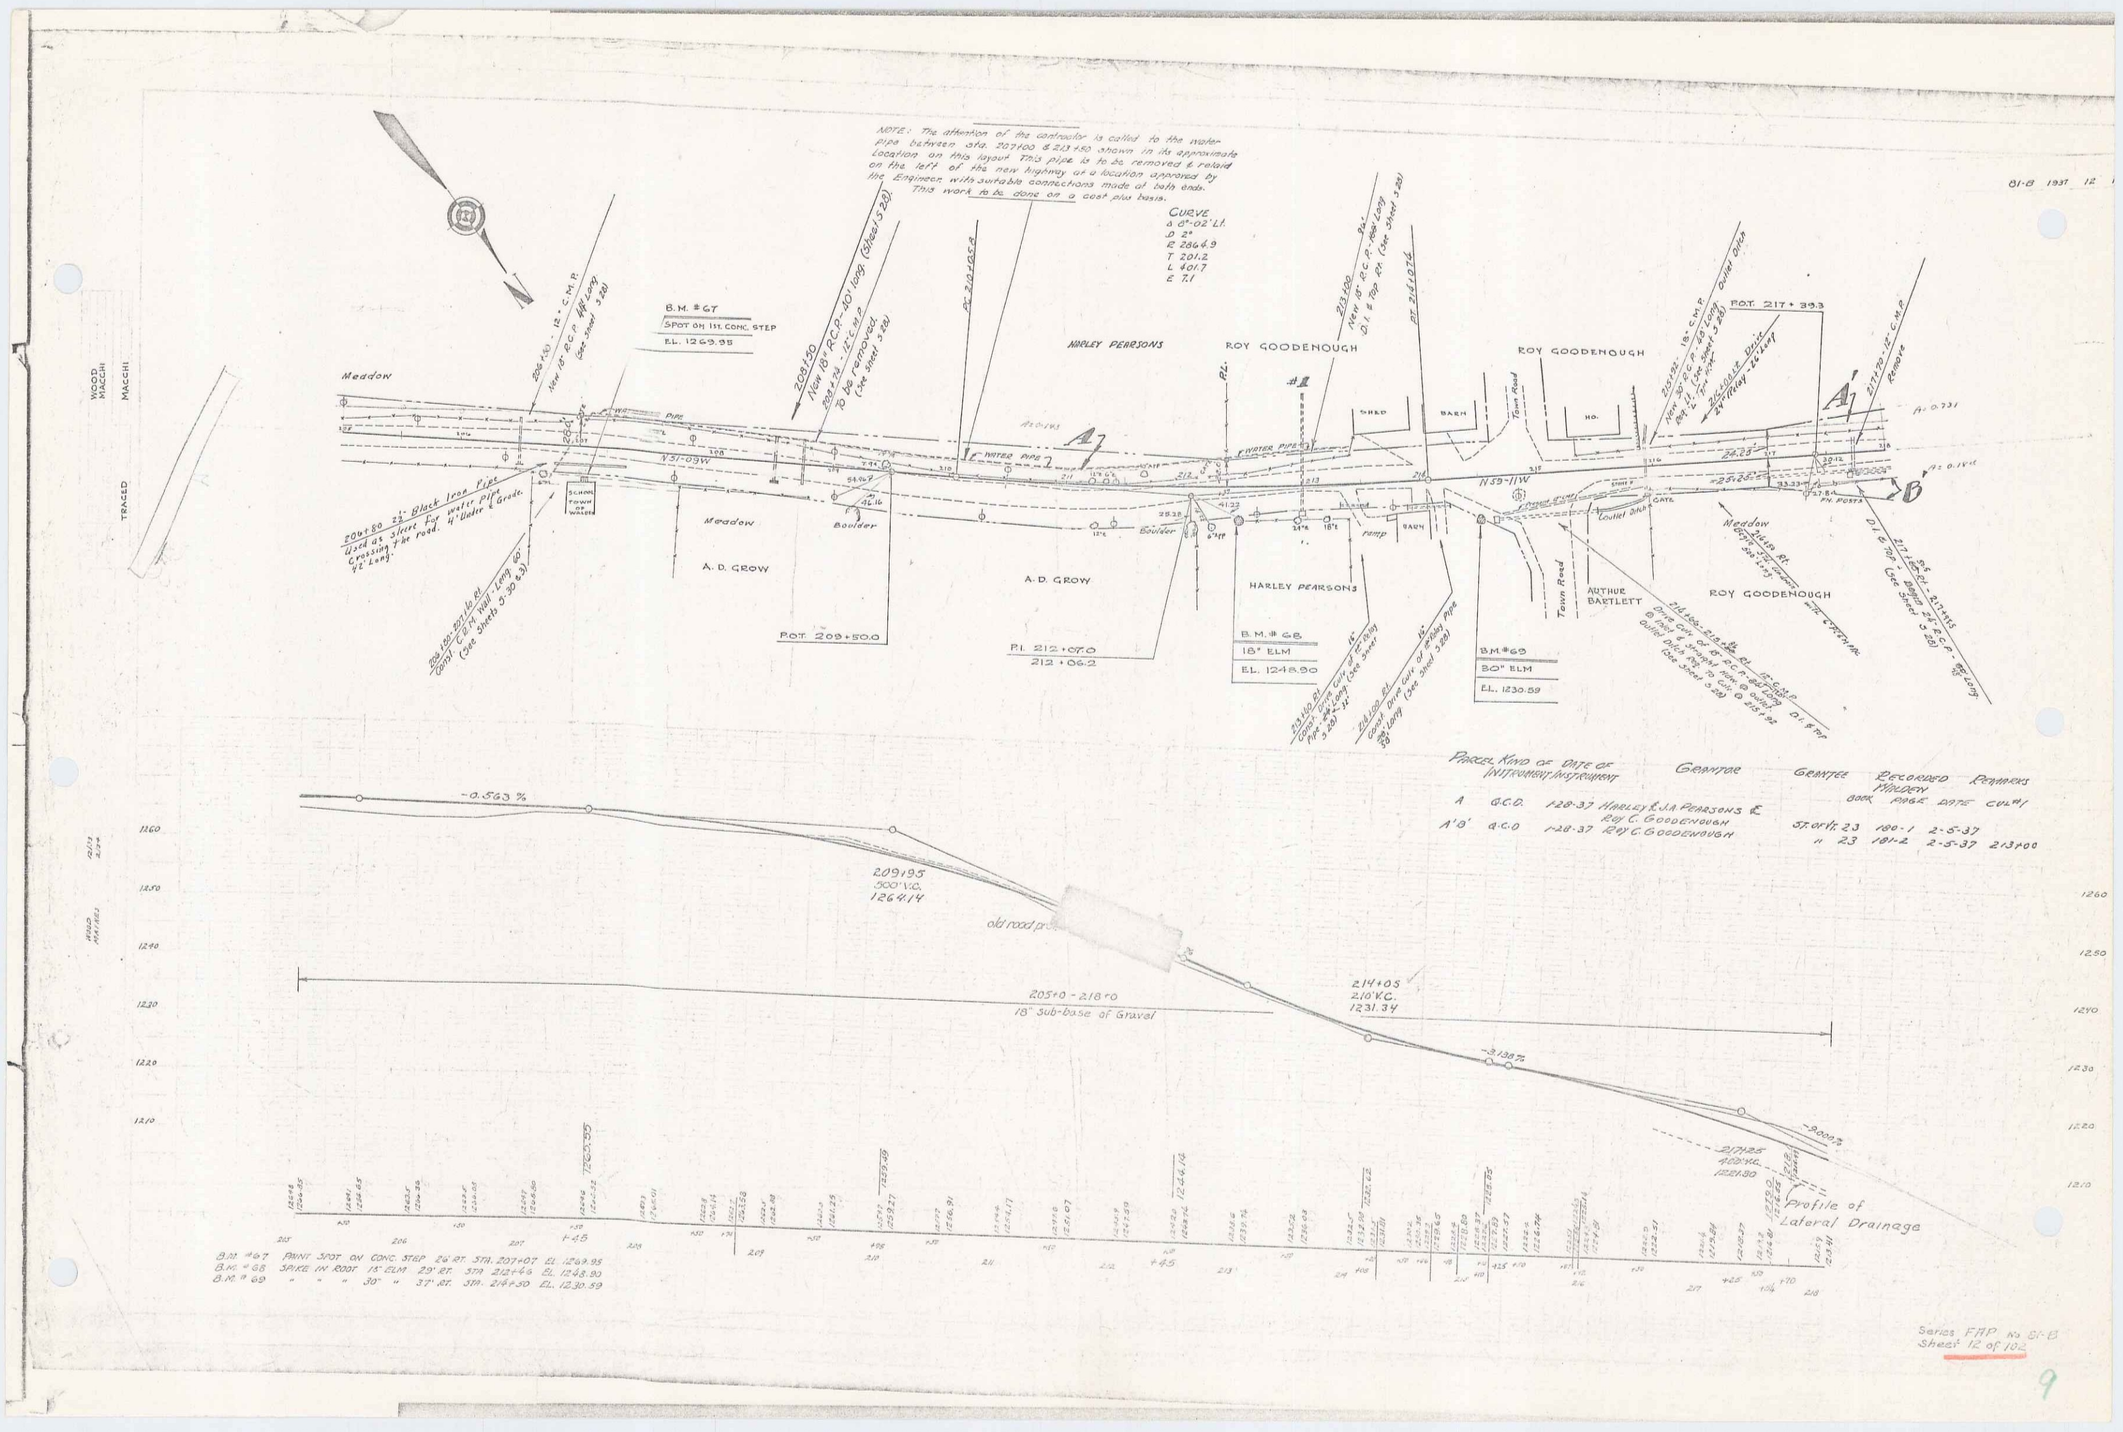

Parcel	Kind of Instrument	Date of Instrument	Grantor	Grantee	Recorded Book	Recorded Page	Remarks Window Date	Cul#
A	G.C.D.	1-28-37	Harley & J.A. Pearsons & Roy C. Goodenough	St. of Vt.	23	180-1	2-5-37	
A'B'	G.C.D.	1-28-37	Roy C. Goodenough	"	23	181-2	2-5-37	213+00

9