PARCEL	INSTRUMENT	DATE	GRANTOR	GRANTEE	RECORDED WOLCOTT	REMARKS
A	W.D.O.E	3-3-41	C.F. & EVELYN REED	ST. OF VT.	BOOK 27 PAGE 274-5-6-7 DATE 3-12-41	

FED. ROAD DIST. NO.	STATE	FED. AID PROJ. NO.	FISCAL YEAR	SHEET NO.	TOTAL SHEETS
9	VT.	84-A(2)	1941	11	169

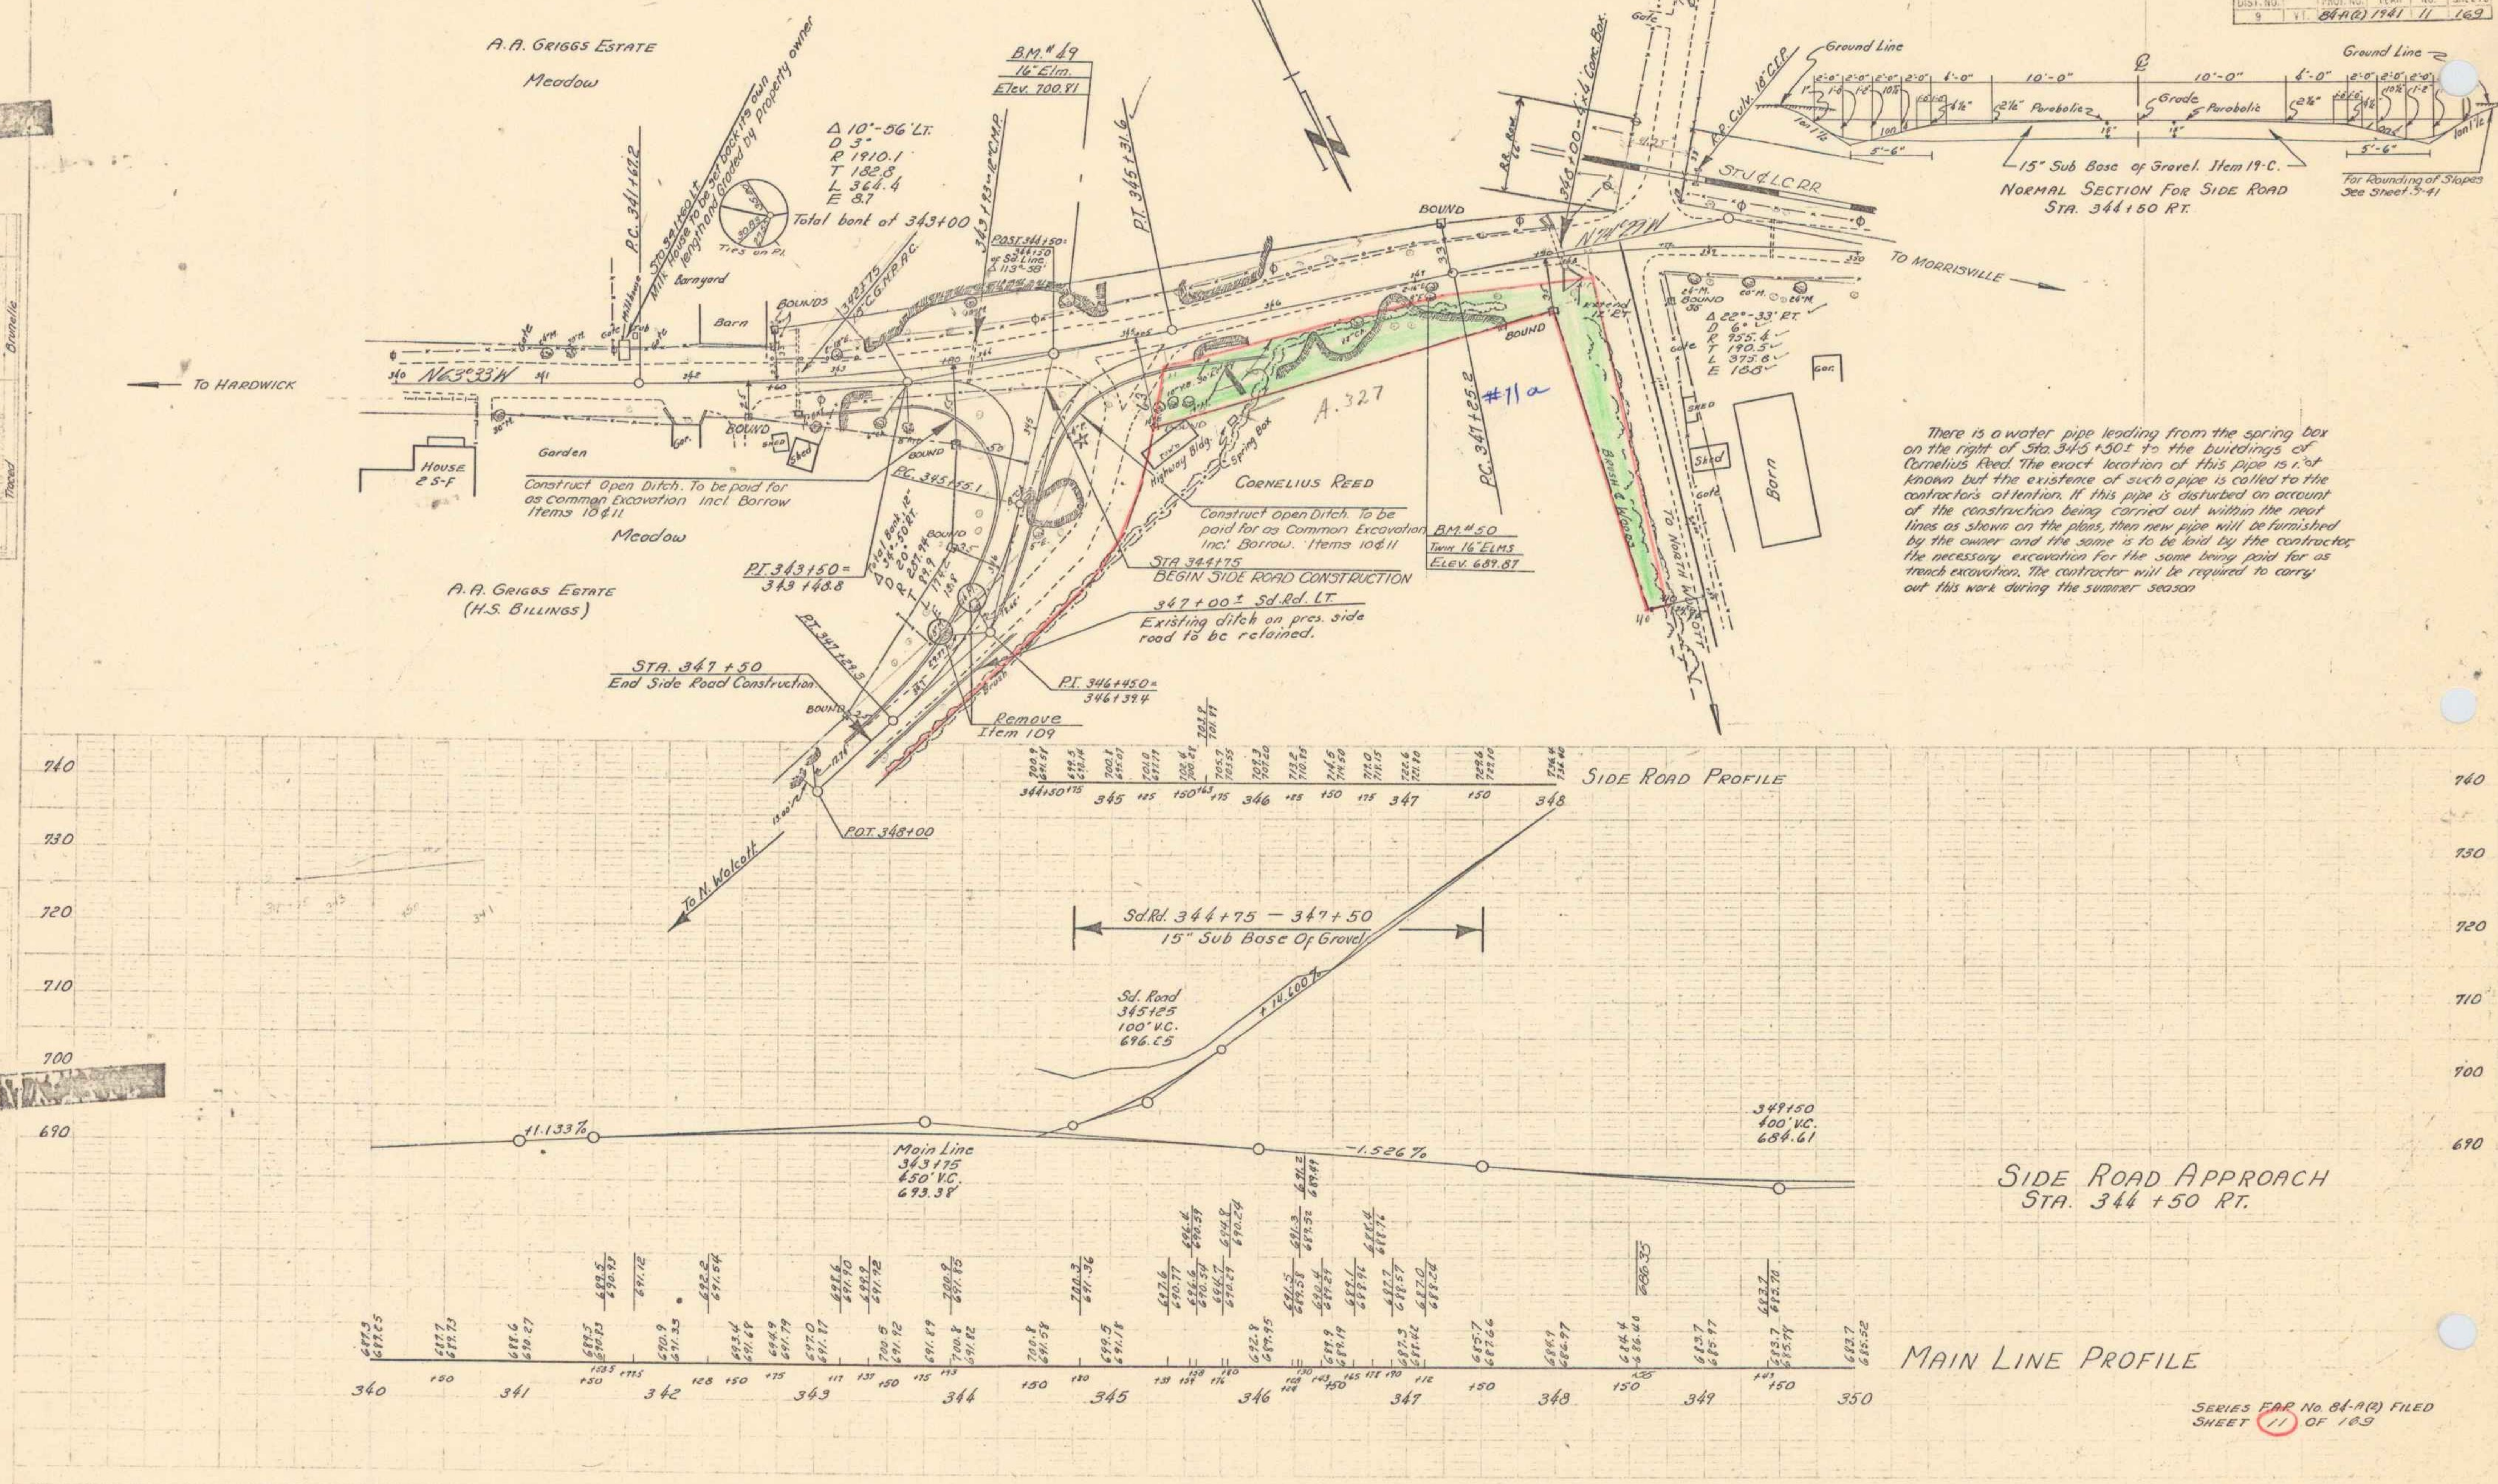

SERIES F.A.P. No. 84-A(2) FILED
SHEET 11 OF 169

7