PARCEL	INSTRUMENT	DATE	GRANTOR	GRANTEE	RECORDED WOLCOTT BOOK	PAGE	DATE	REMARKS
A	QCD	10-15-38	ALFRED & MEDERISE GOSSELIN	ST OF VT.	24	137	10-18-38	
A	REL	9-14-38	FEDERAL LAND BANK	GOSSELIN	24	139	10-18-38	
A	QCD	9-6-38	H S WOODMANSEE	ST OF VT.	24	185	9-9-38	

F.A.P. ROAD DIST. NO.	STATE	F.E.D. AID PROJECT NO.	FISCAL YEAR	SHEET NO.	TOTAL SHTS.
9	V.	86 E	1939	20	150

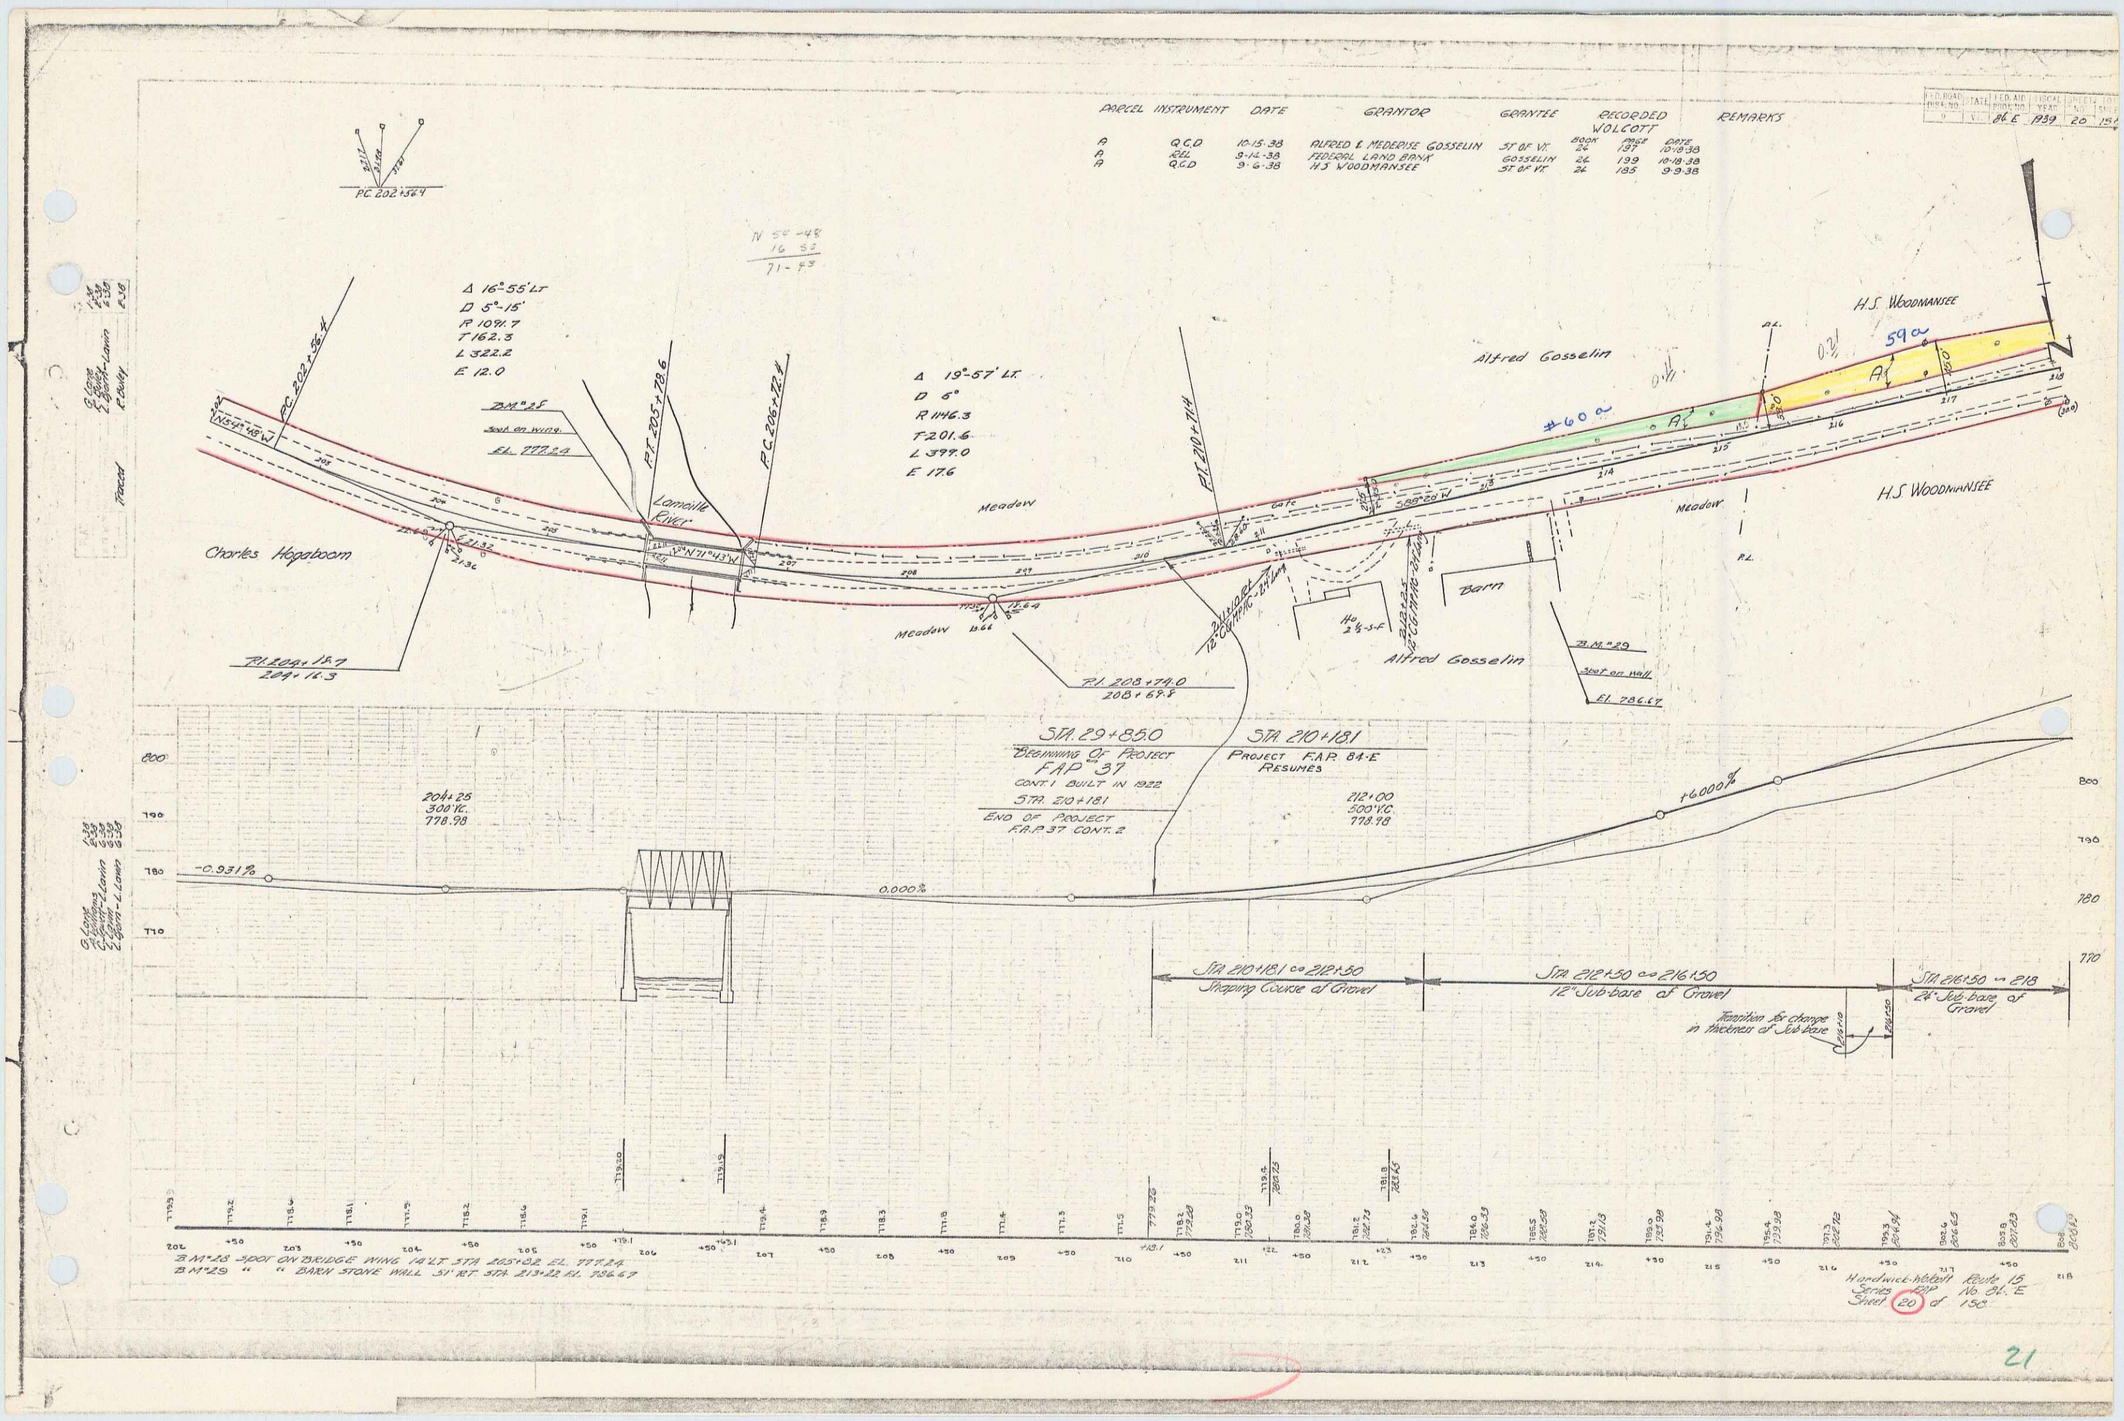

21