PARCEL	INSTRUMENT	DATE	GRANTOR	GRANTEE	RECORDED CAMBRIDGE BOOK	PAGE	DATE	REMARKS

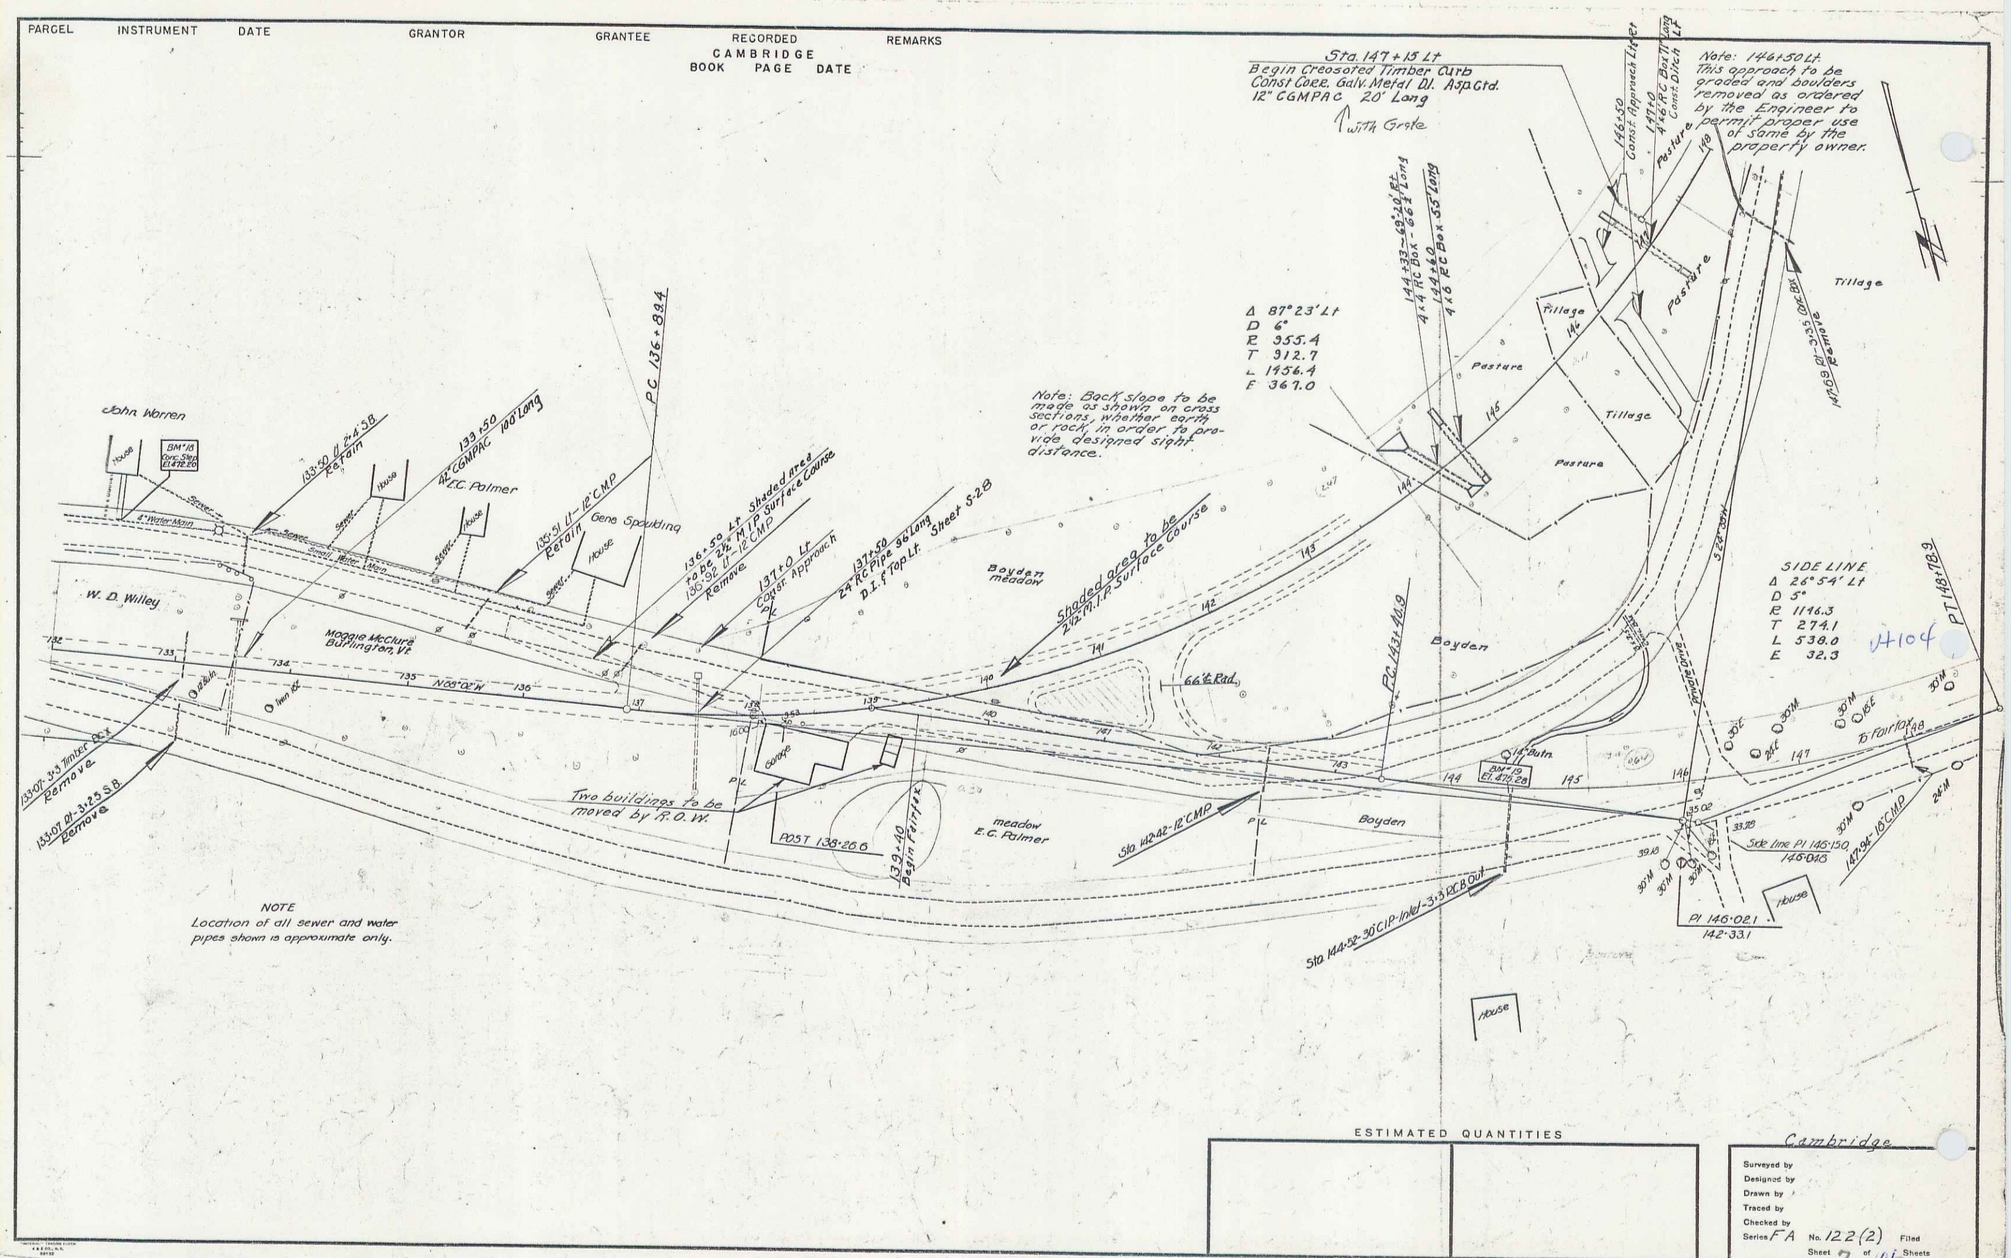

ESTIMATED QUANTITIES

Cambridge

Surveyed by
Designed by
Drawn by
Traced by
Checked by
Series F A No. 122 (2) Filed
Sheet 7 of 14 Sheets