INDEX OF SHEETS

SHEET NO. 1 TITLE PAGE
" " 2 TYPICAL CROSS-SECTION AND IMPROVEMENT 24' GRAVEL
" " 3 PLAN AND PROFILE STA. 0+00 TO 8+50
" " 4 SUPERSTRUCTURE DETAILS
" " 5 APPROACH SPANS DETAILS
" " 6-9 ABUTMENT AND PIER DETAILS
" " 10-14 CROSS SECTIONS
" " 15 STANDARD STRUCTURE SHEET NO. S-19

FED. ROAD DIST. NO.	STATE	FED. AID PROJ. NO.	FISCAL YEAR	SHEET NO.	TOTAL SHEETS
9	VT.	122A	1928	1	15

STATE OF VERMONT

STATE HIGHWAY DEPARTMENT

PLAN AND PROFILE OF PROPOSED STATE HIGHWAY

FEDERAL AID PROJECT

TOWN OF CAMBRIDGE

Pin# 00R292

LAMOILLE RIVER ROAD

BRIDGE AND APPROACHES OVER LAMOILLE RIVER

LOCATED 0.5 MILES WEST OF JEFFERSONVILLE

LENGTH 850 FEET = 0.160 MILES

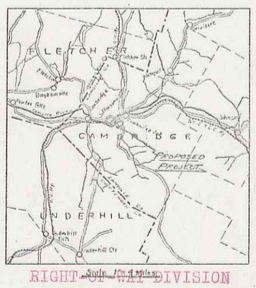

MP 4.70

Br# 21

RIGHT OF WAY DIVISION
TOWN FILE
PERPETUAL
Rte ~~Form~~ of VT 15
(To Be Returned To R.O.W. Division)

APPROVED: APRIL 11, 1928

H. Blaugerft
CHIEF ENGINEER

SUBMITTED BY ORDER OF THE STATE HIGHWAY BOARD
APRIL 12, 1928

L. B. Bates
COMMISSIONER OF HIGHWAYS

SCALES

PLAN 1 IN. = 20 FEET
PROFILE VERT. 1 IN. = 20 FEET
HORIZ. 1 IN. = 20 FEET
SECTIONS 1 IN. = 5 FEET

LAYOUT
SEE SHEET 3

CONVENTIONAL SIGNS

COUNTY LINE
TOWN LINE
FENCE LINE
STONE WALL
UNFENCED PROPERTY
GUARD RAIL
TRAVELED WAY
RAILROAD
RETAINING WALL
CENTER LINE
SURVEY LINE
CULVERT
DROP INLET
TROLLEY POLE
POWER POLE
TELEPHONE POLE
TREES
HEDGE

GROUND ELEVATION ..... DATUM 1928 LINE
GRADE ELEVATION ..... DATUM 1928 LINE

CURVE DATA

DEFLECTION ANGLE ..... Δ
DEGREE OF CURVE ..... D.
RADIUS OF CURVE ..... R.
TANGENT DISTANCE ..... T.
LENGTH OF CURVE ..... L.
EXTERNAL DISTANCE ..... E.
POINT OF INTERSECTION ..... P. I.
POINT OF CURVE ..... P. C.
POINT OF TANGENT ..... P. T.
POINT ON TANGENT ..... P. O. T.

This project to be constructed in accordance with Standard Specifications on file with the U.S. Bureau of Public Roads

Structures on this project to be constructed in accordance with details given on Standard Structure Sheets Series Nos. S-7-18-19

DISTRICT	No. 8
BRIDGE	No 31-61
CAMBRIDGE (JEFFERSONVILLE)	

RECOMMENDED
DISTRICT ENGINEER — BUREAU OF PUBLIC ROADS

RECOMMENDED FOR APPROVAL
CHIEF ENGINEER — BUREAU OF PUBLIC ROADS

APPROVED
DIRECTOR — BUREAU OF PUBLIC ROADS

SERIES F. NO. 122A FILED 3-1-61
SHEET 1 OF 15 SHEETS

10