RIGHT OF WAY MAP. FED. AID NO. 24

PROPERTY OF H.R. FULLER

TOWN OF CAMBRIDGE, VT.

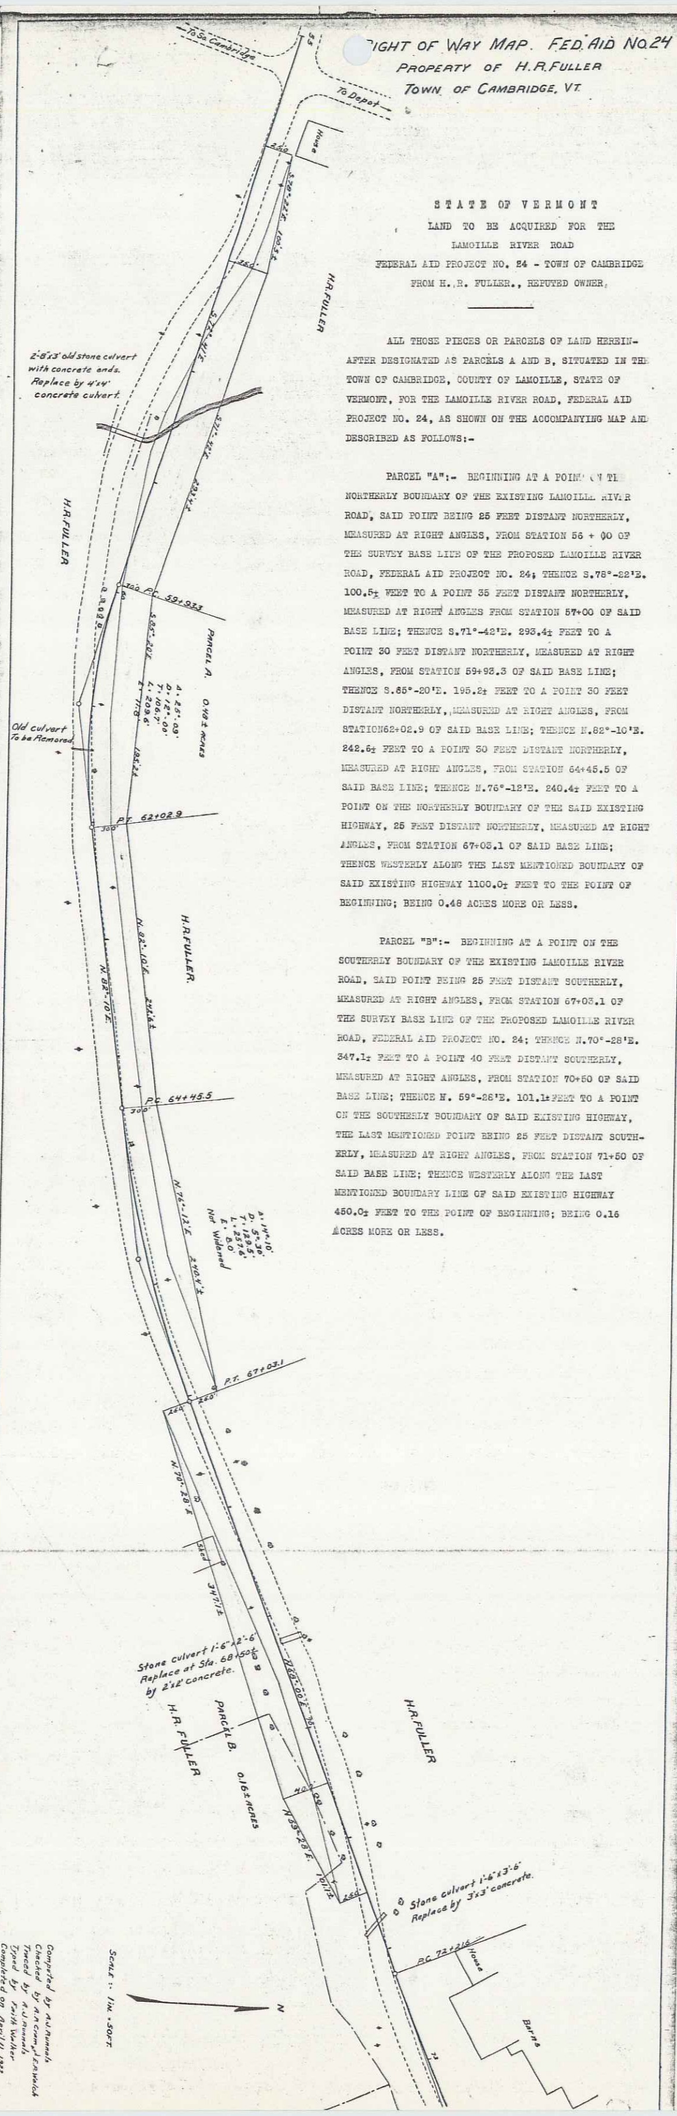

STATE OF VERMONT

LAND TO BE ACQUIRED FOR THE

LAMOILLE RIVER ROAD

FEDERAL AID PROJECT NO. 24 - TOWN OF CAMBRIDGE

FROM H. R. FULLER., REPUTED OWNER.

ALL THOSE PIECES OR PARCELS OF LAND HEREINAFTER DESIGNATED AS PARCELS A AND B, SITUATED IN THE TOWN OF CAMBRIDGE, COUNTY OF LAMOILLE, STATE OF VERMONT, FOR THE LAMOILLE RIVER ROAD, FEDERAL AID PROJECT NO. 24, AS SHOWN ON THE ACCOMPANYING MAP AND DESCRIBED AS FOLLOWS:-

PARCEL "A":- BEGINNING AT A POINT ON THE NORTHERLY BOUNDARY OF THE EXISTING LAMOILLE RIVER ROAD, SAID POINT BEING 25 FEET DISTANT NORTHERLY, MEASURED AT RIGHT ANGLES, FROM STATION 56 + 00 OF THE SURVEY BASE LINE OF THE PROPOSED LAMOILLE RIVER ROAD, FEDERAL AID PROJECT NO. 24; THENCE S.78°-22'E. 100.5± FEET TO A POINT 35 FEET DISTANT NORTHERLY, MEASURED AT RIGHT ANGLES FROM STATION 57+00 OF SAID BASE LINE; THENCE S.71°-42'E. 293.4± FEET TO A POINT 30 FEET DISTANT NORTHERLY, MEASURED AT RIGHT ANGLES, FROM STATION 59+93.3 OF SAID BASE LINE; THENCE S.85°-20'E. 195.2± FEET TO A POINT 30 FEET DISTANT NORTHERLY, MEASURED AT RIGHT ANGLES, FROM STATION62+02.9 OF SAID BASE LINE; THENCE N.82°-10'E. 242.6± FEET TO A POINT 30 FEET DISTANT NORTHERLY, MEASURED AT RIGHT ANGLES, FROM STATION 64+45.5 OF SAID BASE LINE; THENCE N.76°-12'E. 240.4± FEET TO A POINT ON THE NORTHERLY BOUNDARY OF THE SAID EXISTING HIGHWAY, 25 FEET DISTANT NORTHERLY, MEASURED AT RIGHT ANGLES, FROM STATION 67+03.1 OF SAID BASE LINE; THENCE WESTERLY ALONG THE LAST MENTIONED BOUNDARY OF SAID EXISTING HIGHWAY 1100.0± FEET TO THE POINT OF BEGINNING; BEING 0.48 ACRES MORE OR LESS.

PARCEL "B":- BEGINNING AT A POINT ON THE SOUTHERLY BOUNDARY OF THE EXISTING LAMOILLE RIVER ROAD, SAID POINT BEING 25 FEET DISTANT SOUTHERLY, MEASURED AT RIGHT ANGLES, FROM STATION 67+03.1 OF THE SURVEY BASE LINE OF THE PROPOSED LAMOILLE RIVER ROAD, FEDERAL AID PROJECT NO. 24; THENCE N.70°-28'E. 347.1± FEET TO A POINT 40 FEET DISTANT SOUTHERLY, MEASURED AT RIGHT ANGLES, FROM STATION 70+50 OF SAID BASE LINE; THENCE N. 59°-28'E. 101.1± FEET TO A POINT ON THE SOUTHERLY BOUNDARY OF SAID EXISTING HIGHWAY, THE LAST MENTIONED POINT BEING 25 FEET DISTANT SOUTHERLY, MEASURED AT RIGHT ANGLES, FROM STATION 71+50 OF SAID BASE LINE; THENCE WESTERLY ALONG THE LAST MENTIONED BOUNDARY LINE OF SAID EXISTING HIGHWAY 450.0± FEET TO THE POINT OF BEGINNING; BEING 0.16 ACRES MORE OR LESS.

Stockhouse 19A

9