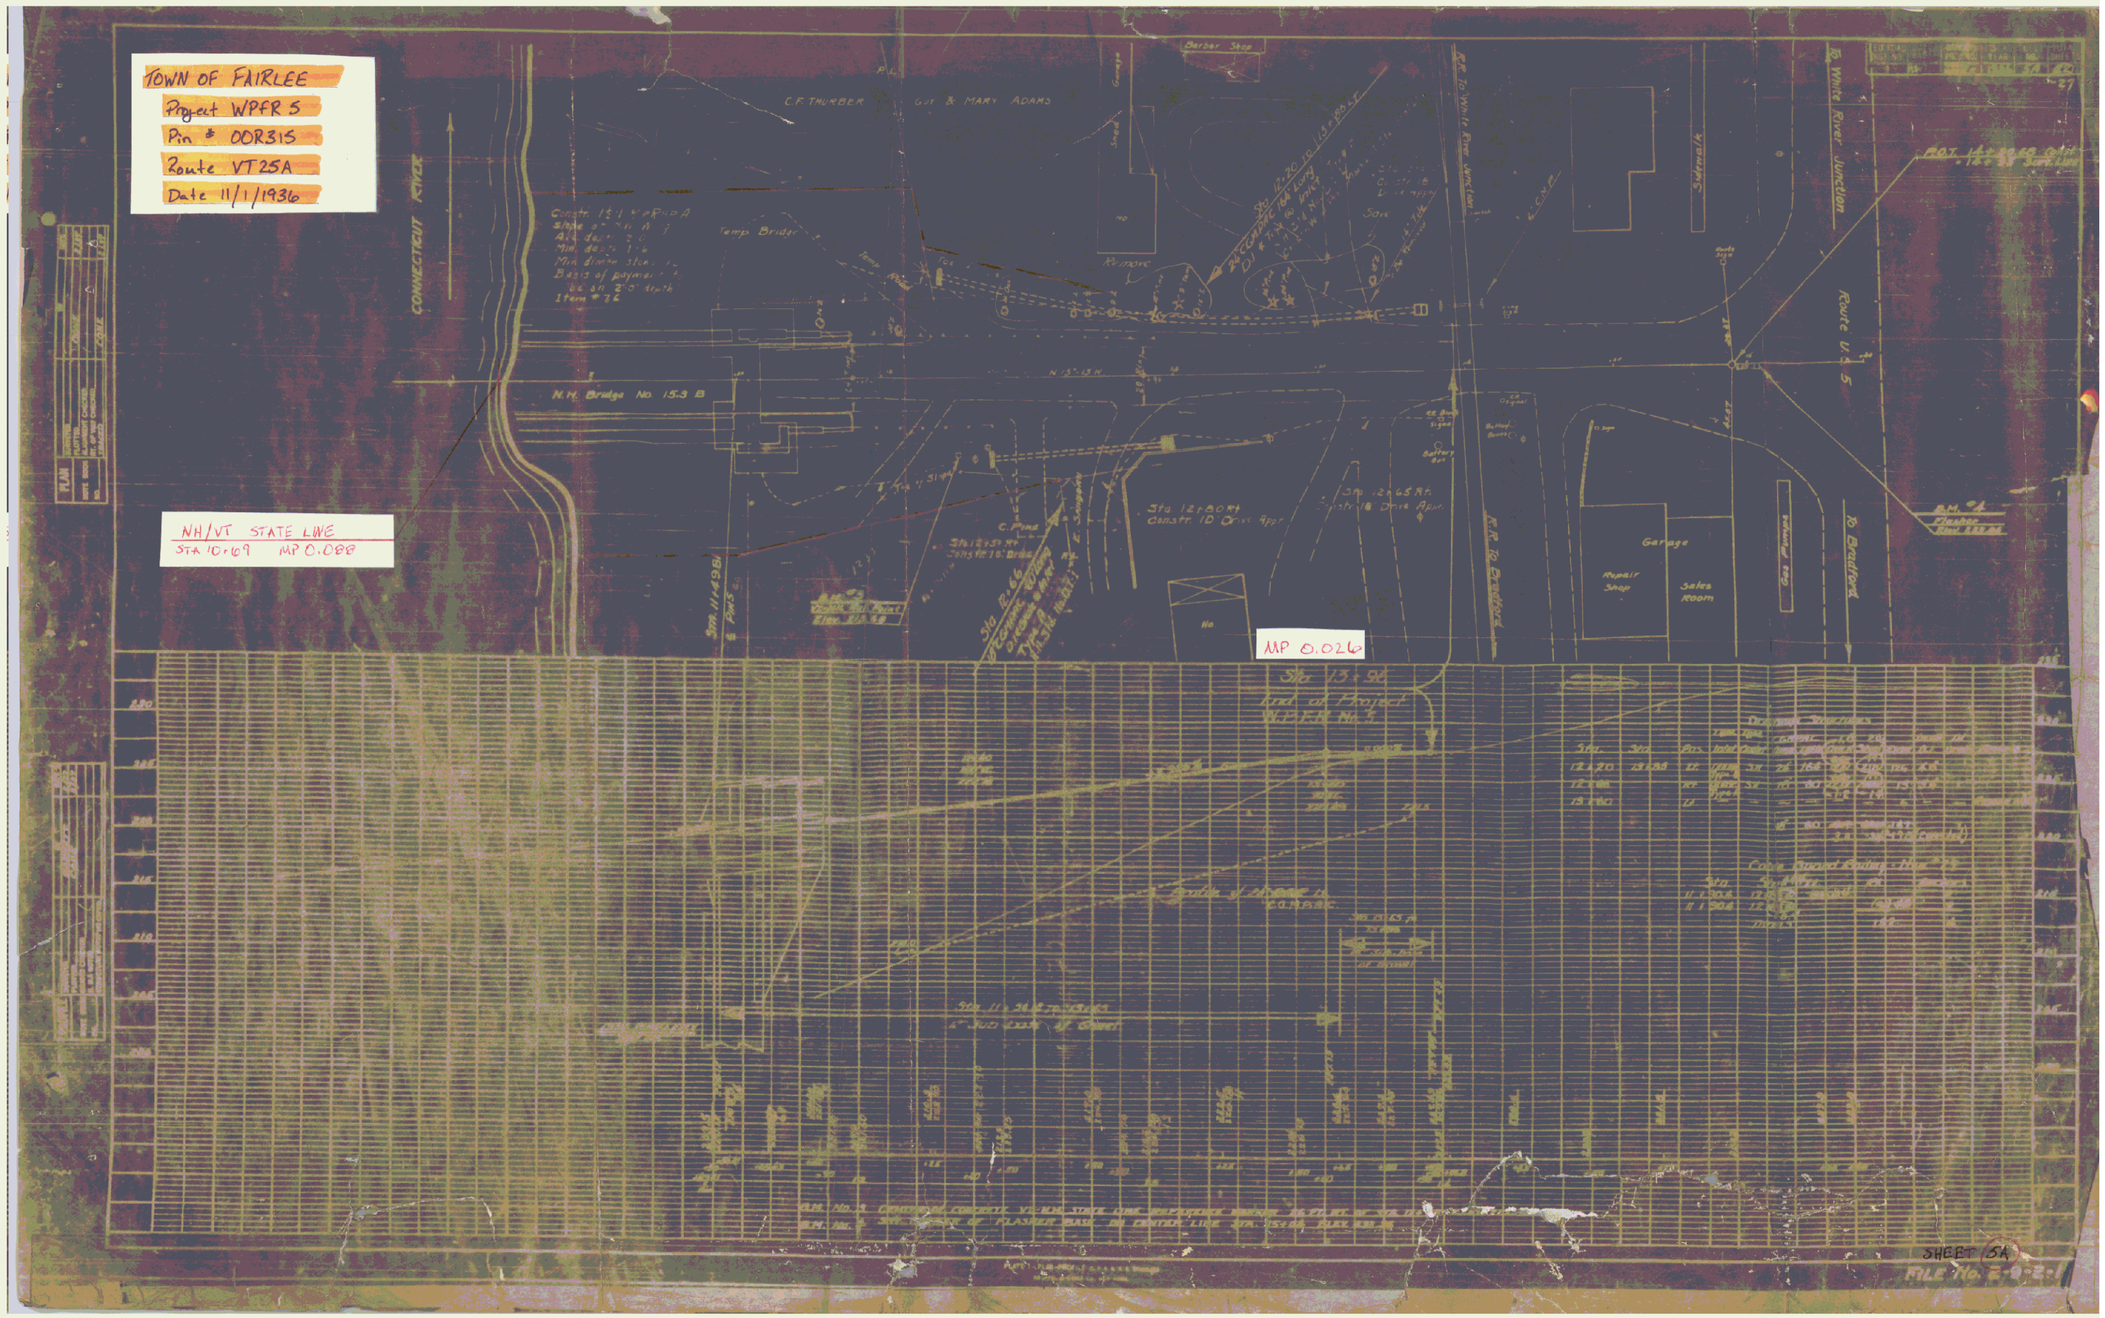
TOWN OF FAIRLEE
Project WPFR 5
Pin # 00R315
Route VT25A
Date 11/1/1936
NH/VT STATE LINE
STA 10+69 MP 0.088
MP 0.026
CONNECTICUT RIVER
C.F. THURBER
GUY & MARY ADAMS
Barber Shop
Temp Bridge
N.H. Bridge No 15.3 B
Sta 13+98
End of Project
Garage
Repair Shop
Sales Room
Gas Pumps
Sidewalk
To White River Junction
Route U.S. 5
To Bradford
R.R. To Bradford
SHEET 5A
FILE No. E-022-1