SEED ITEM 651.10

To be seeded at direction of the Engineer

% of Lot	Lbs/Ac	Name	Purity %	Germ %
41.67	25	Creeping Red Fescue	98	85
25.00	15	Alfalfa	99	85
8.33	5	Red Top	92	85
16.67	10	Perennial Ryegrass	95	90
8.33	5	Birdsfoot Trefoil (Empire)	98	90
100.00	60			

The seed mixture shall not have a weed content exceeding 0.40% by weight and shall be free from all noxious weed seed.

FERTILIZER ITEM 651.15

Formula 10-20-10 is to be used with Seed, Item 651.10, applied at a rate of 320 lbs/acre.

HAY MULCH ITEM 651.25

To be placed on earth slopes at the rate of 2 Tons/Acre

GRAVEL WIDTH ITEM 621.45

12+77 to 12+90 LT & RT.
13+77 to 14+14 LT. & RT.

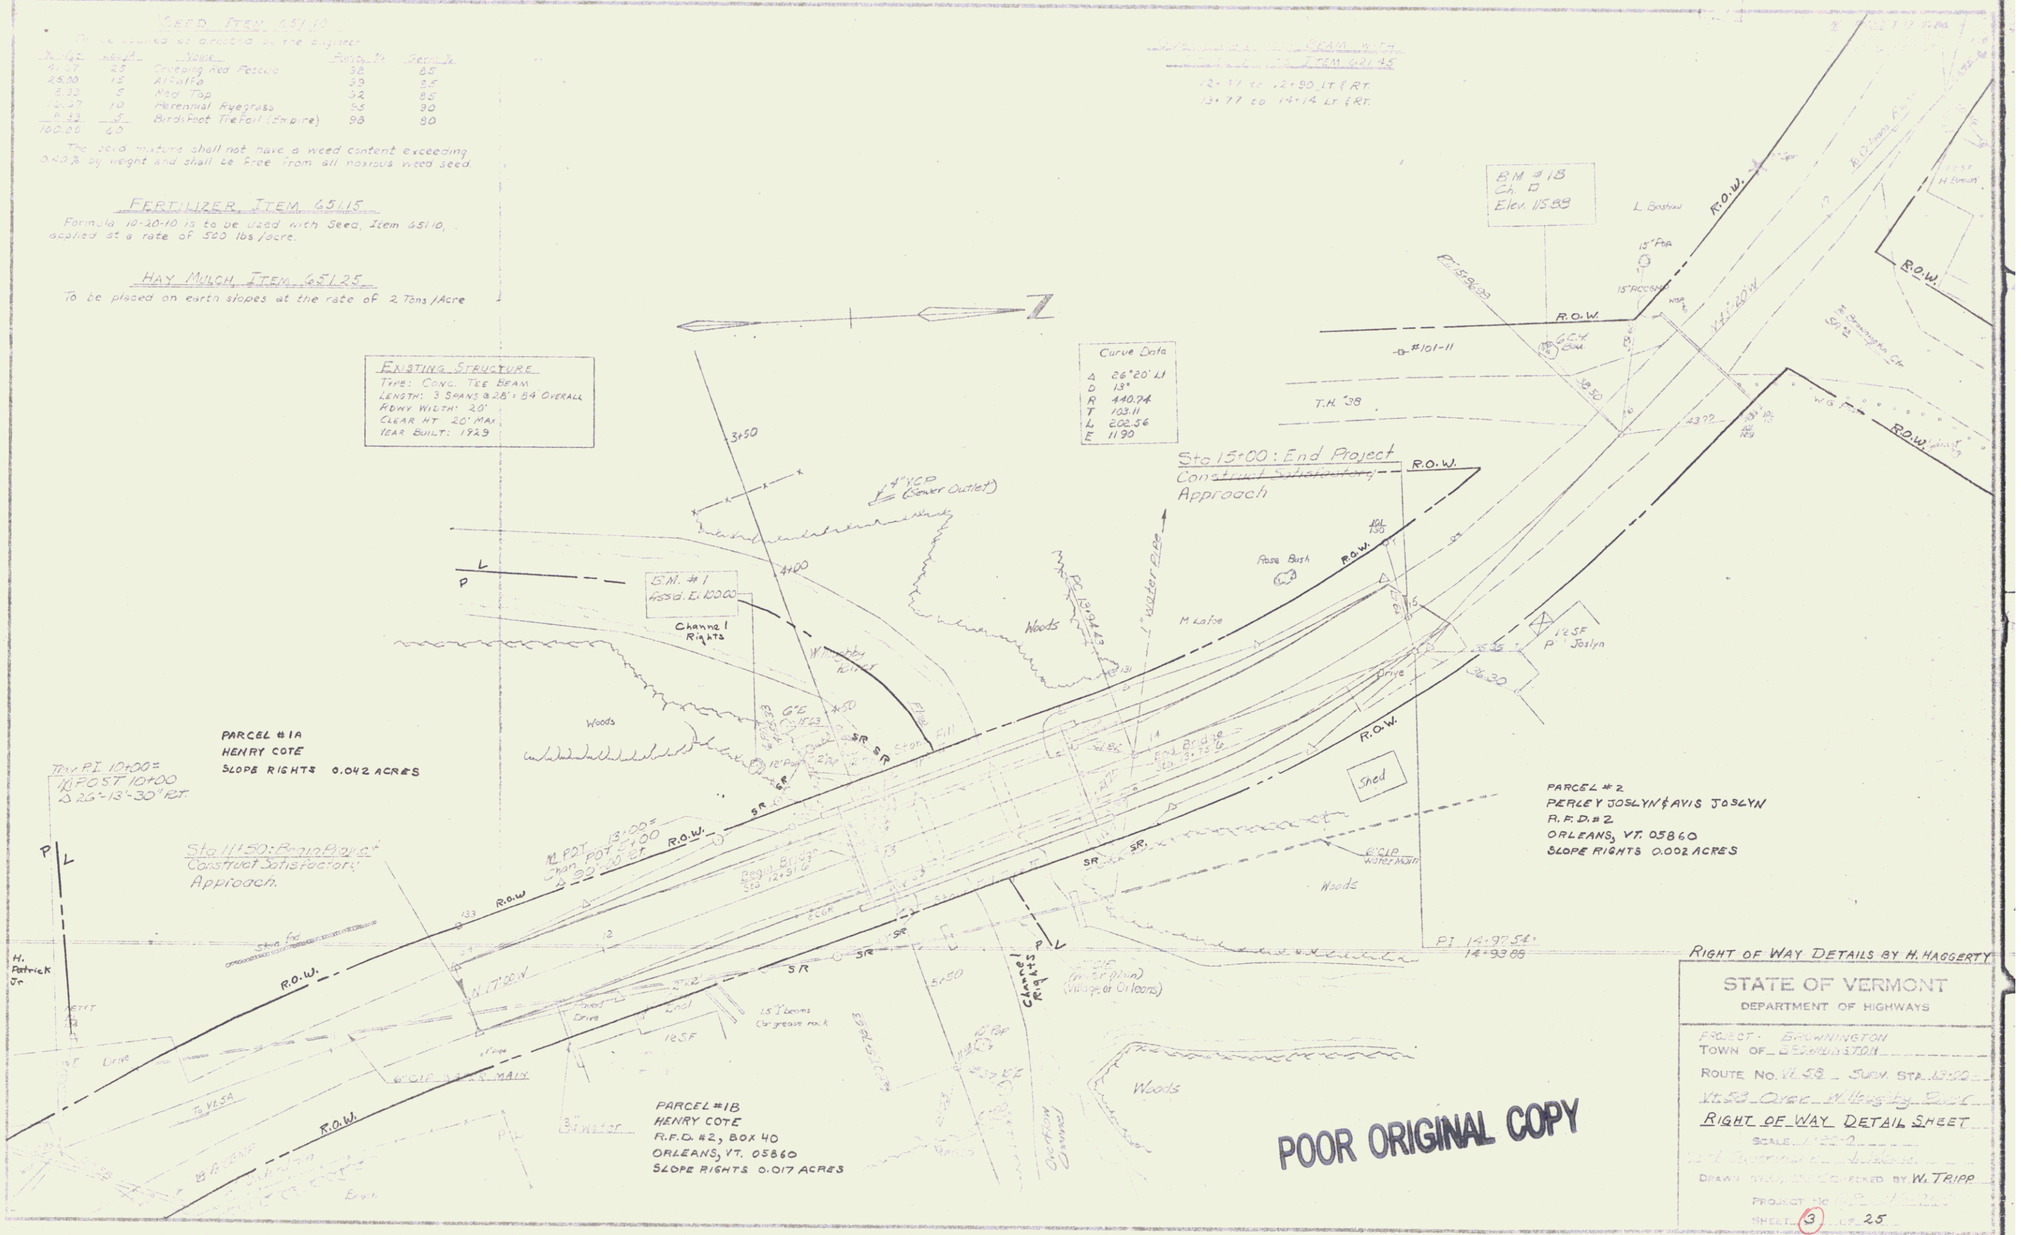
N
EXISTING STRUCTURE
TYPE: CONC. TEE BEAM
ROWY WIDTH: 20'
CLEAR HT. 20' MAX
YEAR BUILT: 1929
Curve Data
Δ 26°20' LT
D 13°
R 440.74
T 103.11
L 202.56
E 11.90
BM #18
Ch. □
Elev. 115.88
Sta 15+00: End Project
Construct Satisfactory Approach
Sta 11+50: Begin Project
Construct Satisfactory Approach
PARCEL #1A
HENRY COTE
SLOPE RIGHTS 0.042 ACRES
PARCEL #2
PERLEY JOSLYN & AVIS JOSLYN
R.F.D. #2
ORLEANS, VT. 05860
SLOPE RIGHTS 0.002 ACRES
PARCEL #1B
HENRY COTE
R.F.D. #2, BOX 40
ORLEANS, VT. 05860
SLOPE RIGHTS 0.017 ACRES
R.O.W.
Woods
Shed
Drive
Channel Rights
T.H. 38
#101-11
M. Lake
H. Patrick Jr.
Vt. 58
