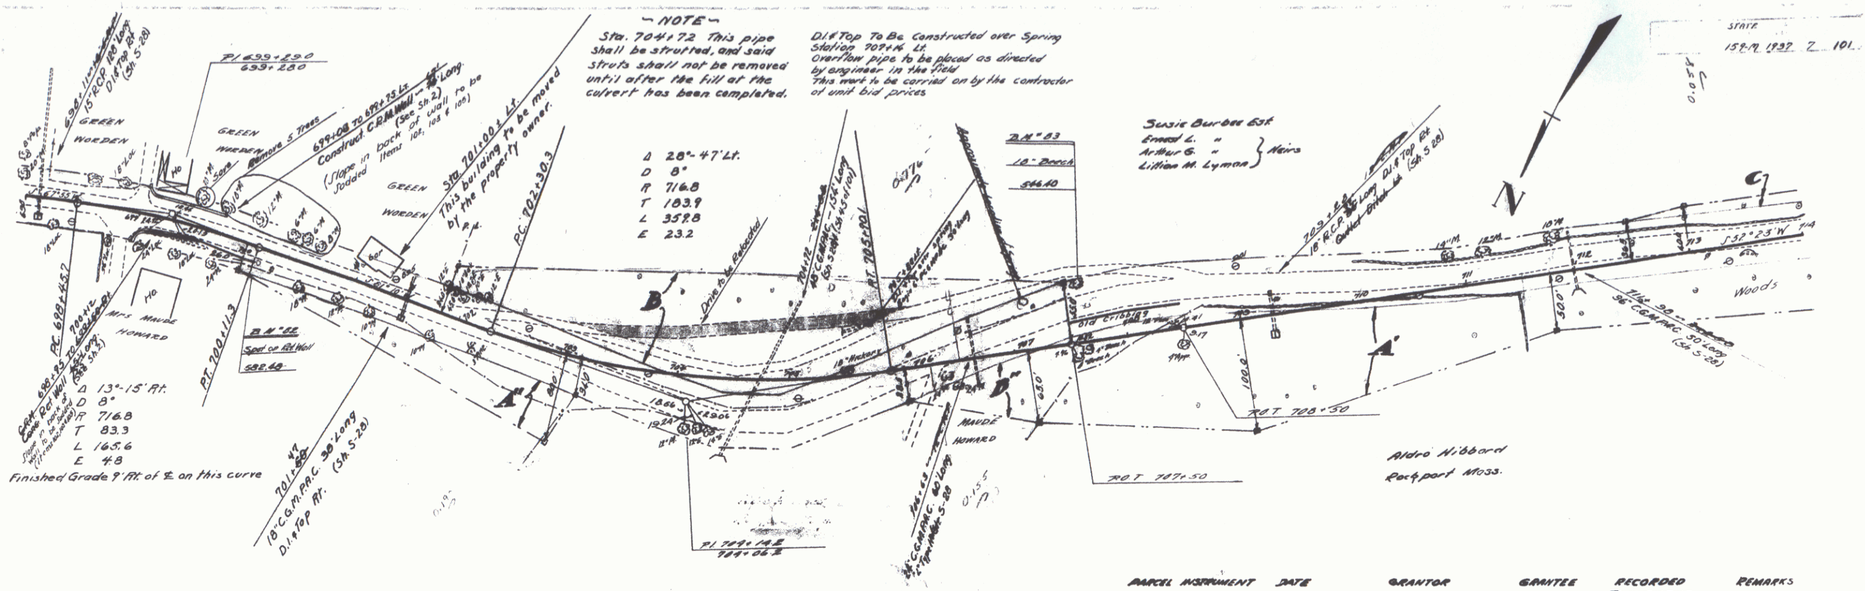
STATE
159-M 1937 Z 101
~ NOTE ~
Sta. 704+72 This pipe shall be strutted, and said struts shall not be removed until after the fill at the culvert has been completed.
Ditch Top To Be Constructed over Spring Station 707+16 Lt.
Overflow pipe to be placed as directed by engineer in the field
This work to be carried on by the contractor of unit bid prices
Susie Burbee Est
Ernest L. "
Arthur G. "
Lillian M. Lyman
Heirs
Aldro Nibbard
Rockport Mass.
Woods
Mrs Maude Howard
Maude Howard
Finished Grade 9' Rt. of ℄ on this curve
Δ 13°-15' Rt.
D 8°
R 716.8
T 83.3
L 165.6
E 4.8
Δ 28°-47' Lt.
D 8°
R 716.8
T 183.9
L 357.8
E 23.2
P.T. 708+50
P.T. 707+50
P.C. 702+30.3
Sta. 701+00 Lt.
This building to be moved by the property owner.
(Slope in back of wall to be Sodded Items 105, 108 & 109)
