STATE
180-L 1936 8 59

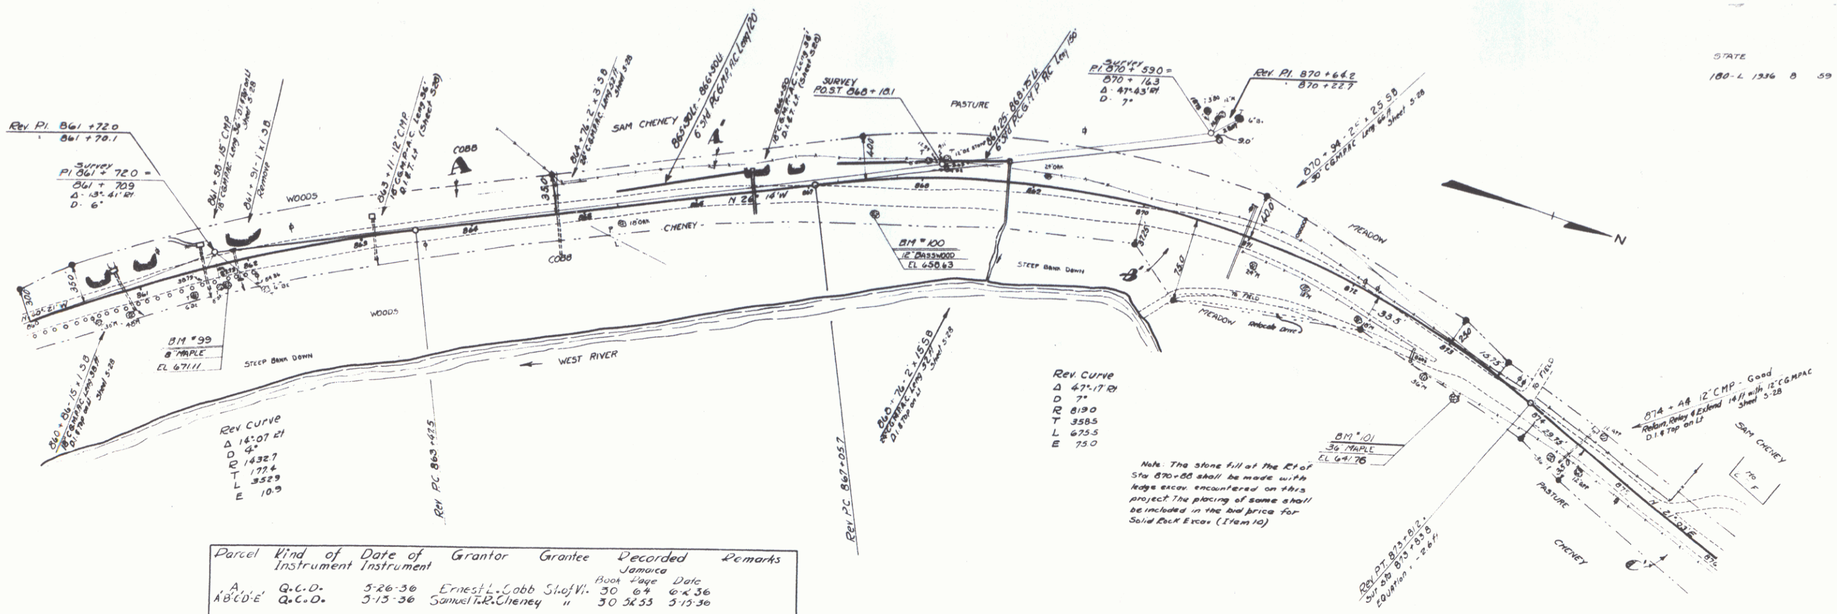
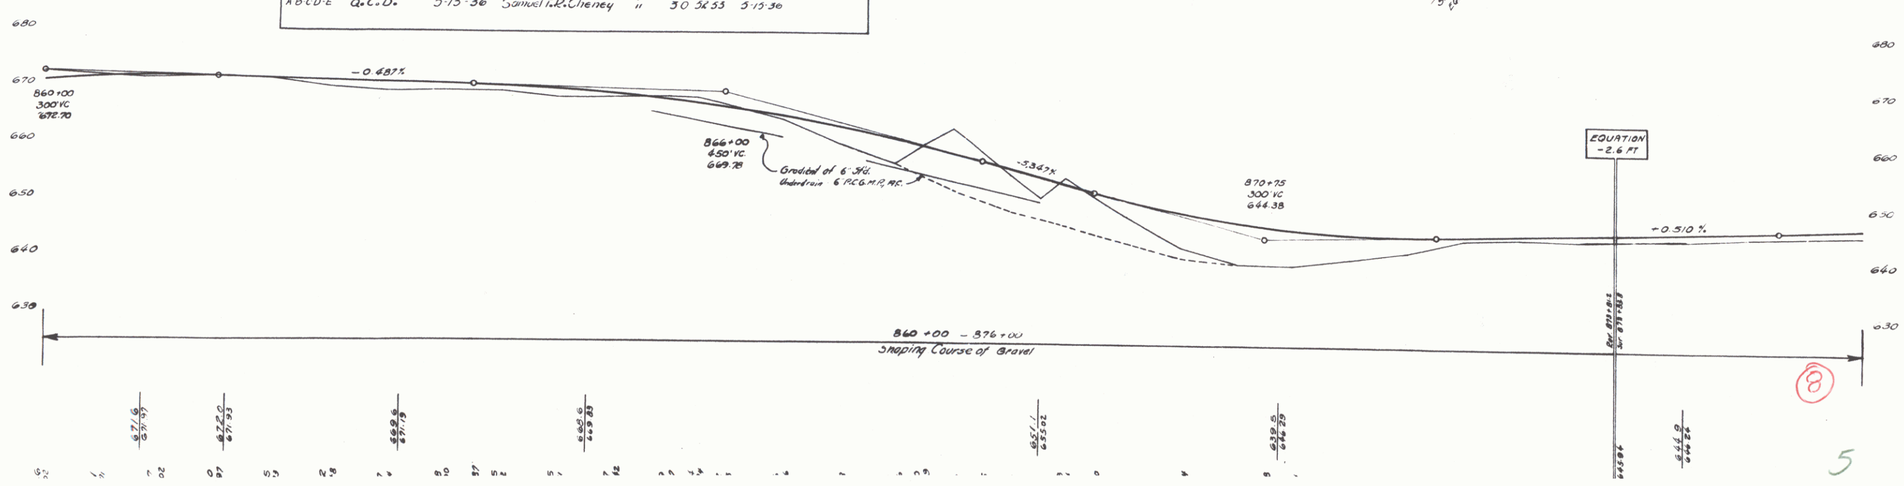
Parcel	Kind of Instrument	Date of Instrument	Grantor	Grantee	Recorded Jamaica Book	Page	Date	Remarks
A	Q.C.D.	5-26-36	Ernest L. Cobb	Sl. of Vt.	30	64	6-2-36	
A'B'C'D'E'	Q.C.D.	5-13-36	Samuel T. & R. Cheney	"	30	58.53	5-15-36