State

159-P 196 4 39

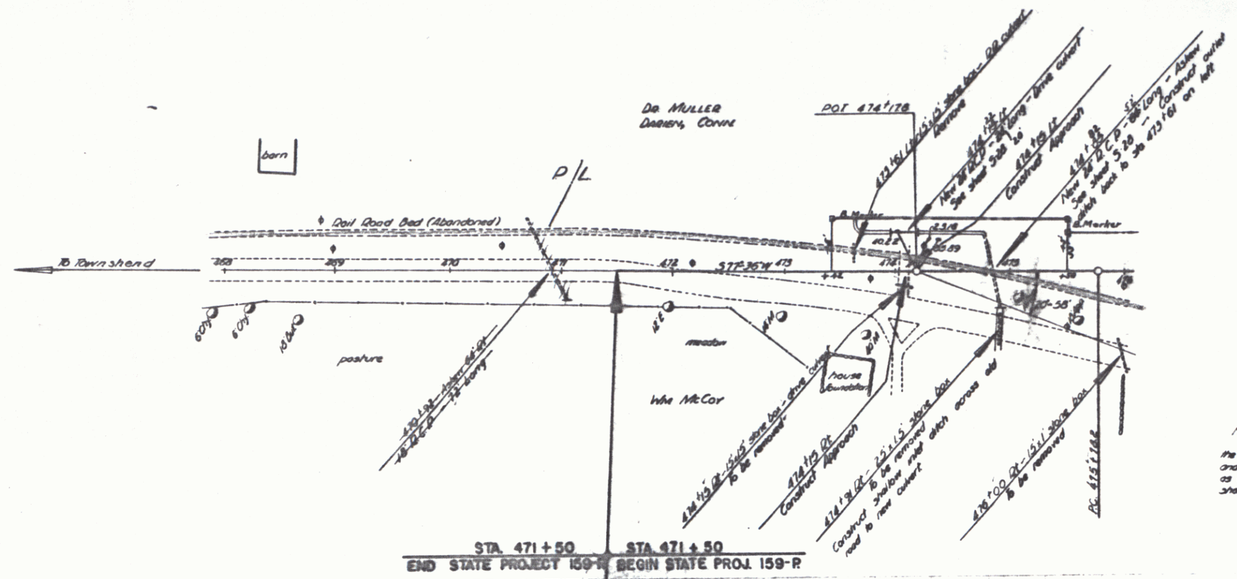

Note:
Sub-base of Gravel, Item 19C, shall be obtained from the West River.

Note:
Old railroad has to be removed and disposed of as directed by the Engineer. Payment for this work to be included in price bid for Common Excavation Including Borrow, Item 10-11.

Note: Clearing & Grubbing
This work shall be paid for under the item of Clearing & Grubbing, Item 13, and the pay item shall apply only to such locations as ordered by the Engineer. Horizontal measurements shall be used in computing areas for payment of Clearing & Grubbing, Item 13.

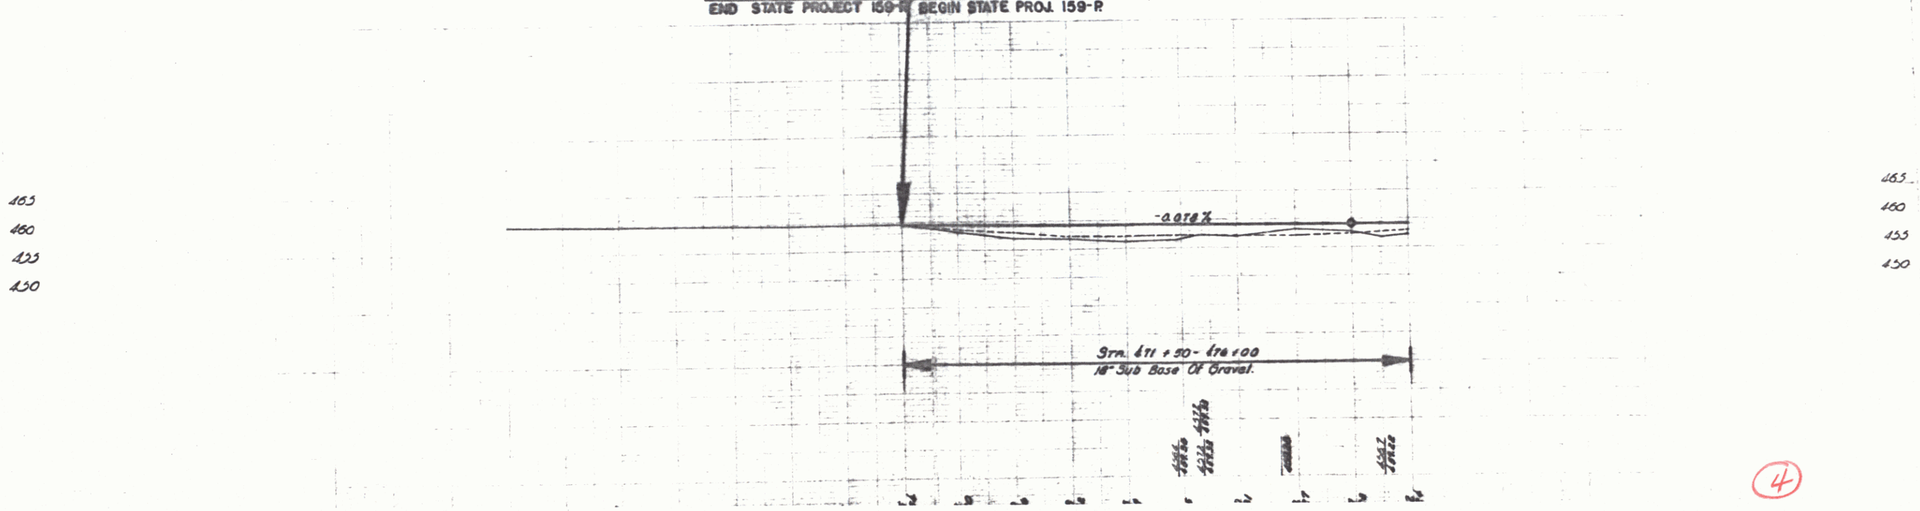

4

2