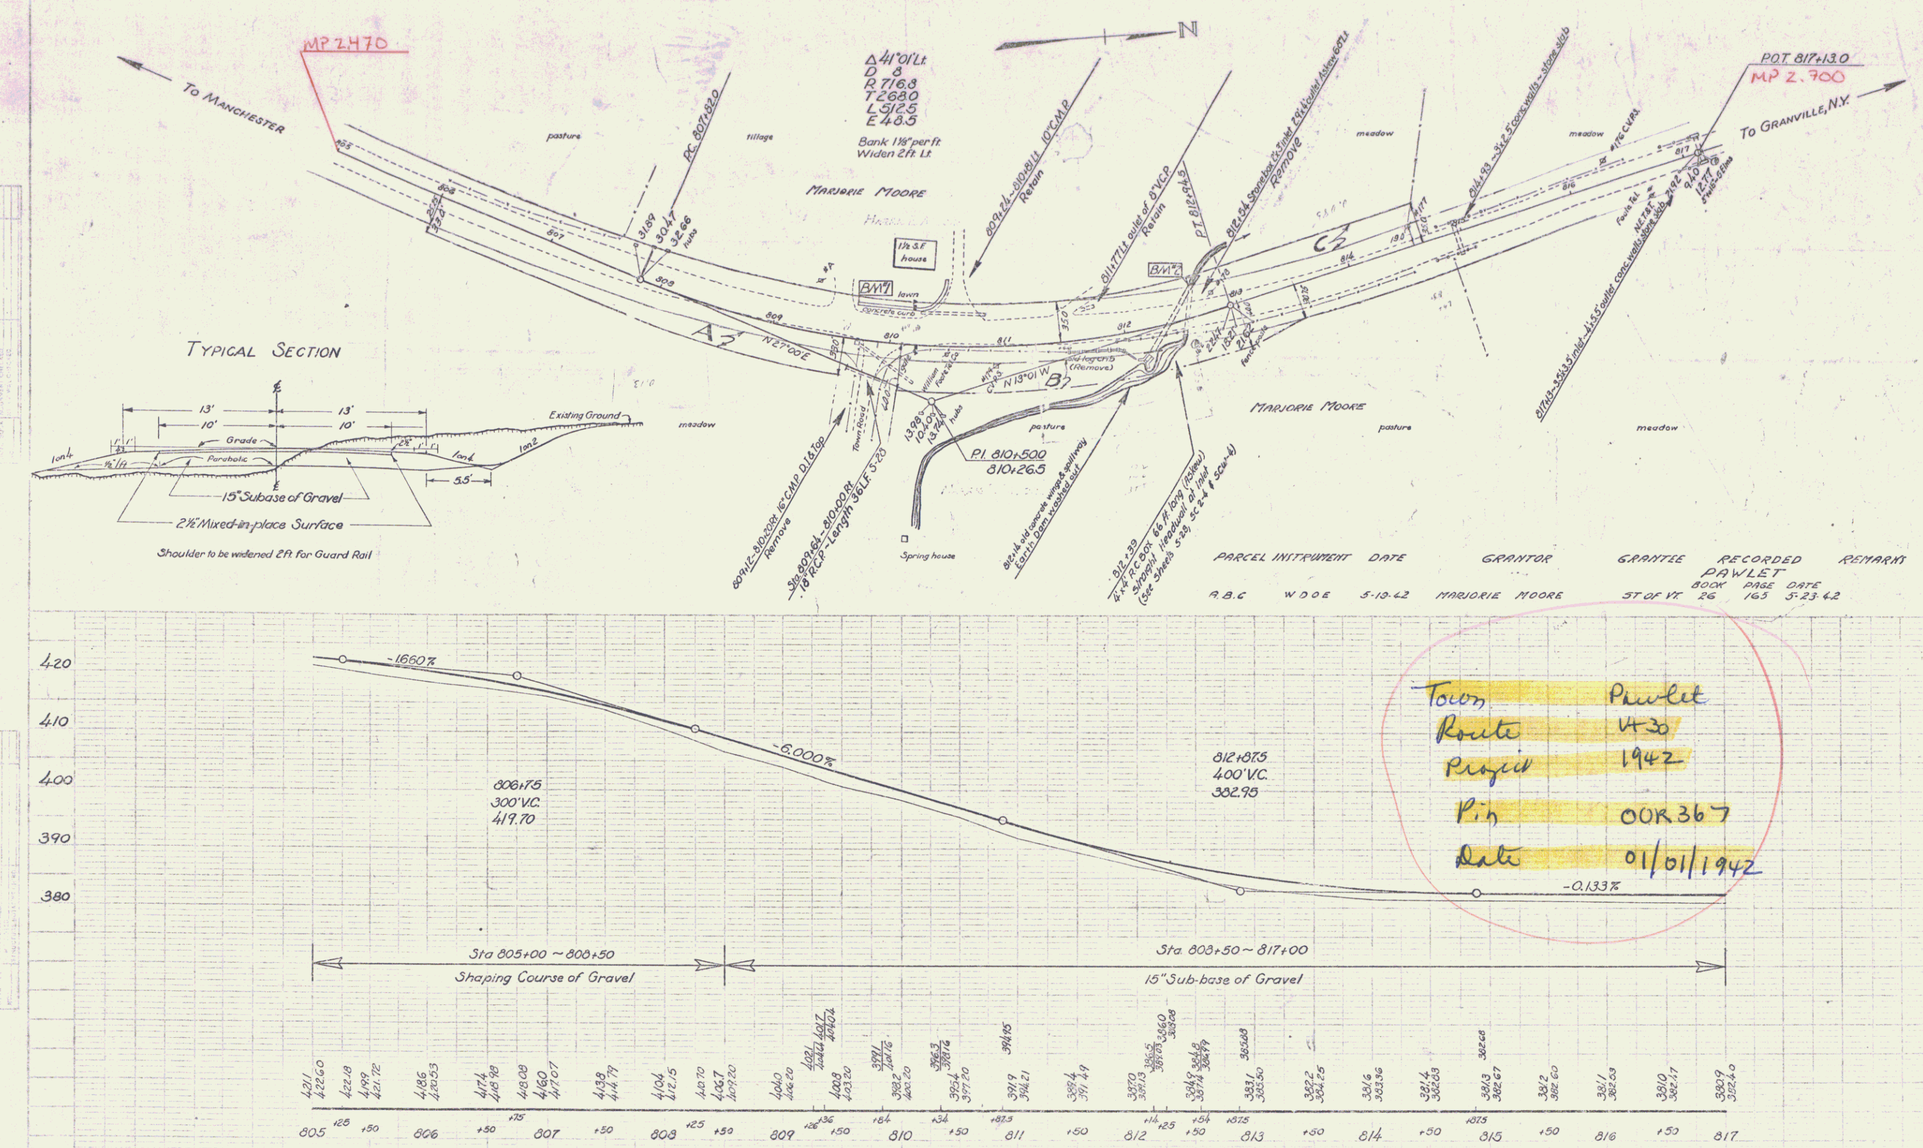
MP 2.470
To Manchester
POT 817+13.0
MP 2.700
To Granville, N.Y.
N
Δ 41°01' Lt
D 8
R 716.8
T 268.0
L 512.5
E 40.5
Bank 1½" per ft
Widen 2 ft Lt
Marjorie Moore
pasture
village
meadow
17.5' S.F. house
BM#1
BM#2
N27°00E
N13°01W
P.I. 810+500
810+26.5
Spring house
Old Hydrants (Remove)
Town Road
Typical Section
Existing Ground
Grade
Parabolic
15" Subase of Gravel
2½" Mixed-in-place Surface
Shoulder to be widened 2 ft for Guard Rail
Sta 805+00 ~ 808+50
Shaping Course of Gravel
Sta 808+50 ~ 817+00
15" Sub-base of Gravel
-16.60%
-6.000%
-0.133%
808+75
300' V.C.
419.70
812+87.5
400' V.C.
382.95
PARCEL INSTRUMENT DATE GRANTOR GRANTEE RECORDED REMARKS
PAWLET
BOOK PAGE DATE
R.B.C. W.D.O.E. 5-19-42 MARJORIE MOORE ST OF VT. 26 165 5-23-42
Town Pawlet
Route U30
Project 1942
Pin 00R367
Date 01/01/1942
B.M. #1 Spot on curb 29.5' Lt Sta. 809+67 Elev. 400.00
B.M. #2 Spot on H.W. 27' Lt Sta. 812+65 Elev. 380.70
Pawlet
Sheet 1 of 3