MP 1.53 — MP 5.32

Castleton
1430
Project 1932
Pin 00R 380

Date 01/01/1932

INDEX OF SHEETS
SHEET No. 1-5 PLAN & PROFILE SHEETS
" " 6 BANKING & WIDENING TABLE
" " 7 STANDARD STRUCTURE SHEET 3-20 (PIPE CULVERTS)
" " 8-9 CROSS SECTIONS (CULVERTS)

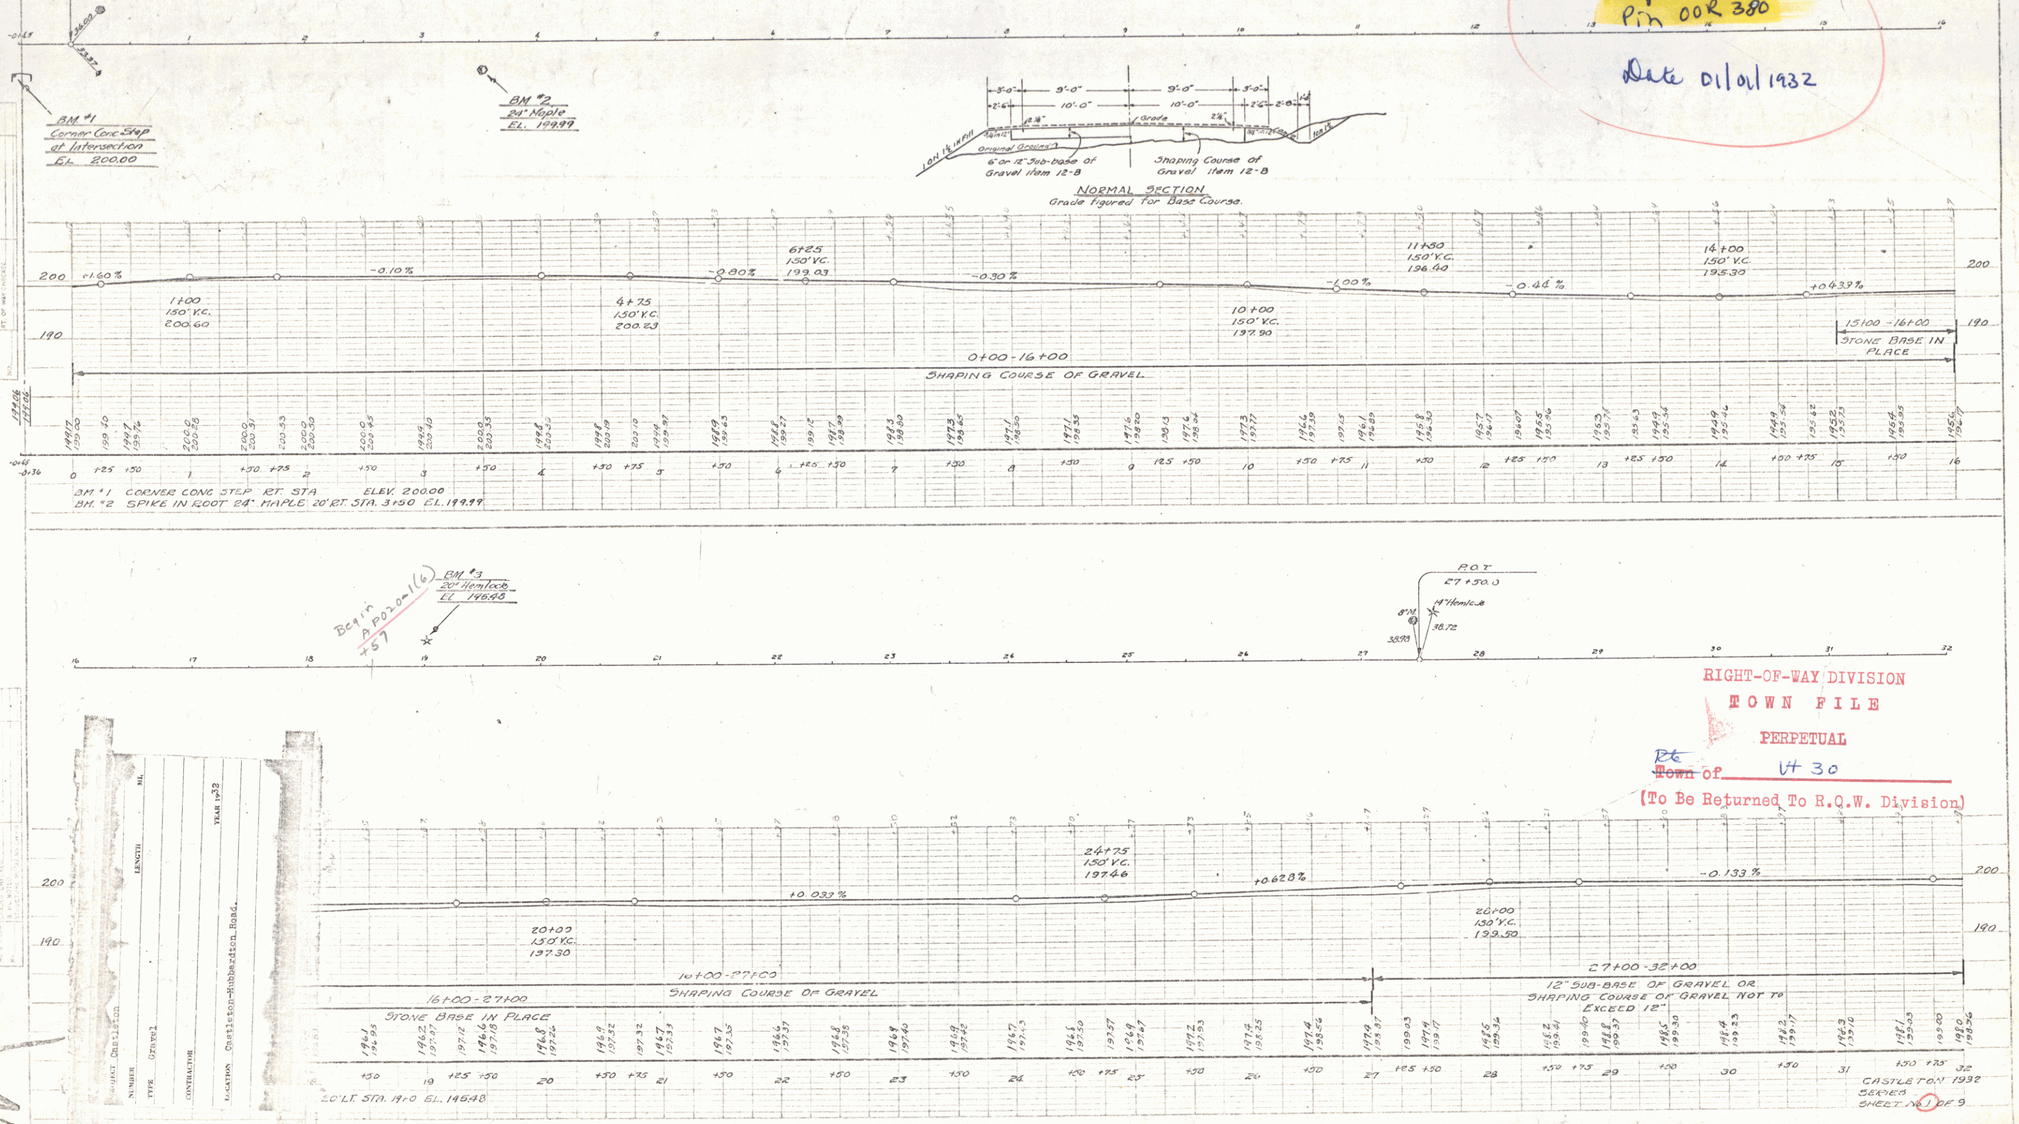


RIGHT-OF-WAY DIVISION
TOWN FILE
PERPETUAL
(To Be Returned To R.O.W. Division)

PLATE 2 PLAN-PROFILE & P. R. STANDARD