PLAN
SURVEYED: Allard Jr.
PLOTTED: Allard Jr.
CHECKED: AL GIRARD
BY: JC & WM CHECKED
NOTE BOOK NO.
DATE: 7/26/06, 7/26/06

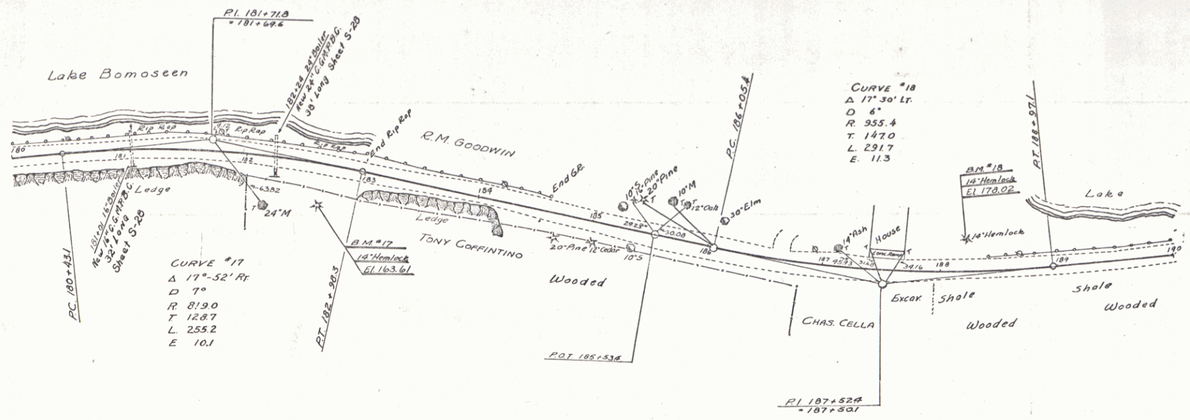

PROFILE
SURVEYED: Allard
PLOTTED: Allard
CHECKED: AL GIRARD
BY: JC & WM CHECKED
NOTE BOOK NO.
DATE: 7/26/06, 7/26/06
STRUCTURE NOTES ON CARD.

1" = 60'

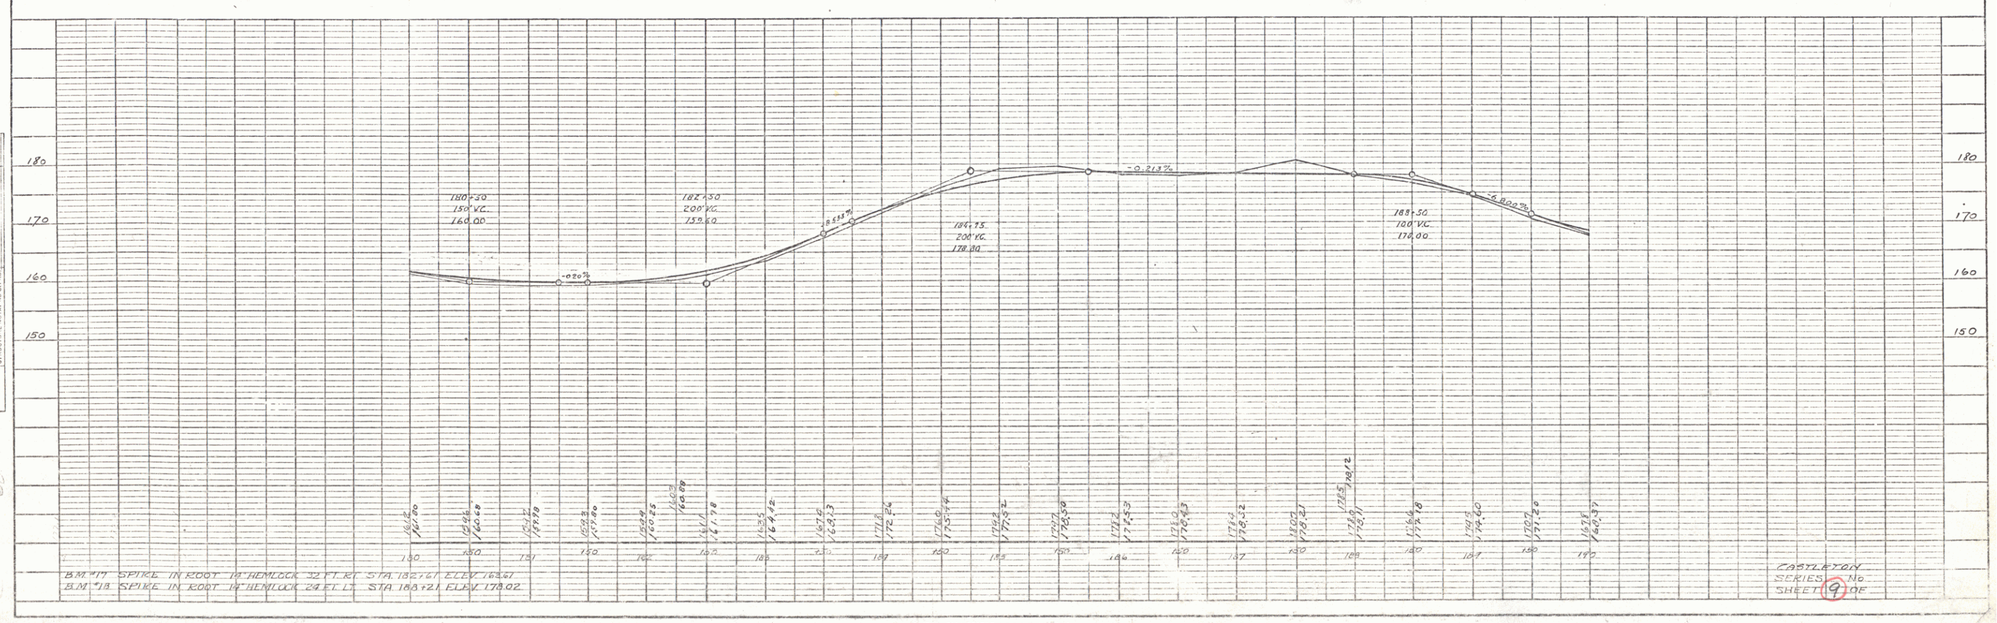

CASTLETON
SERIES No.
SHEET 9 OF

PLATE 1—PLAN-PROFILE O. P. R. R. & R. E. STANDARD
DEUFFEL & ESSER CO., NEW YORK.

9