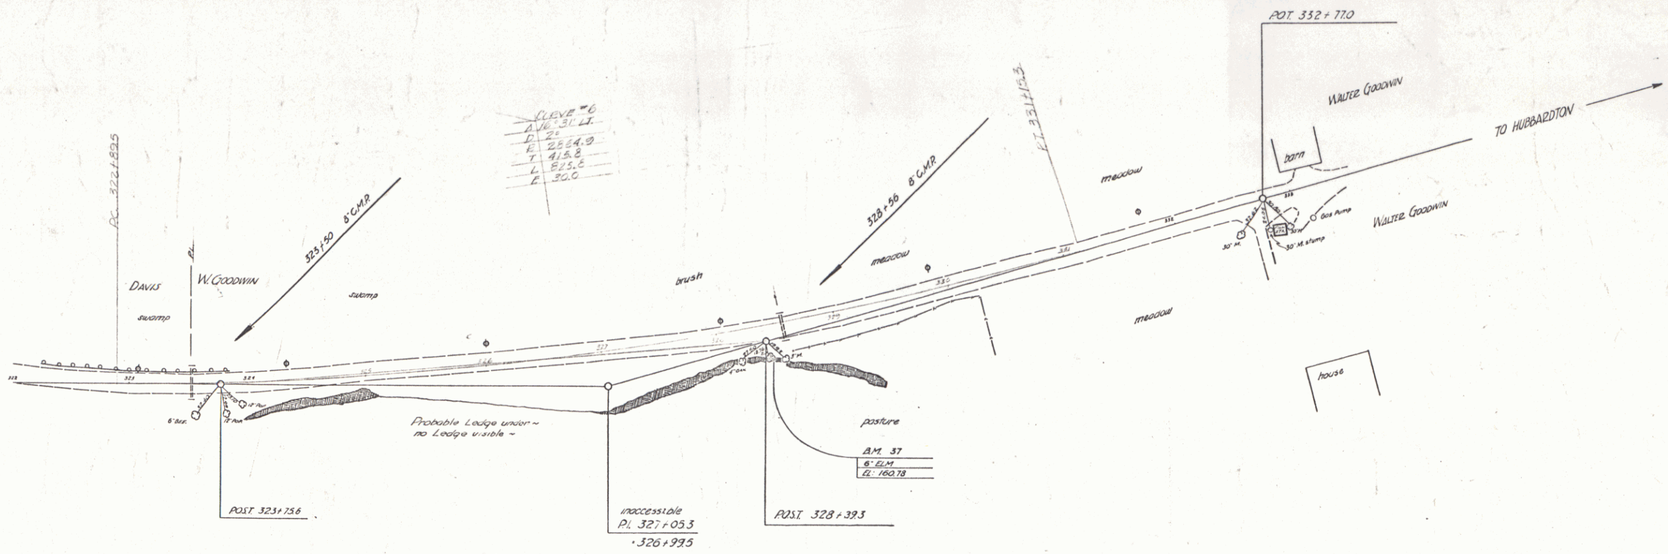

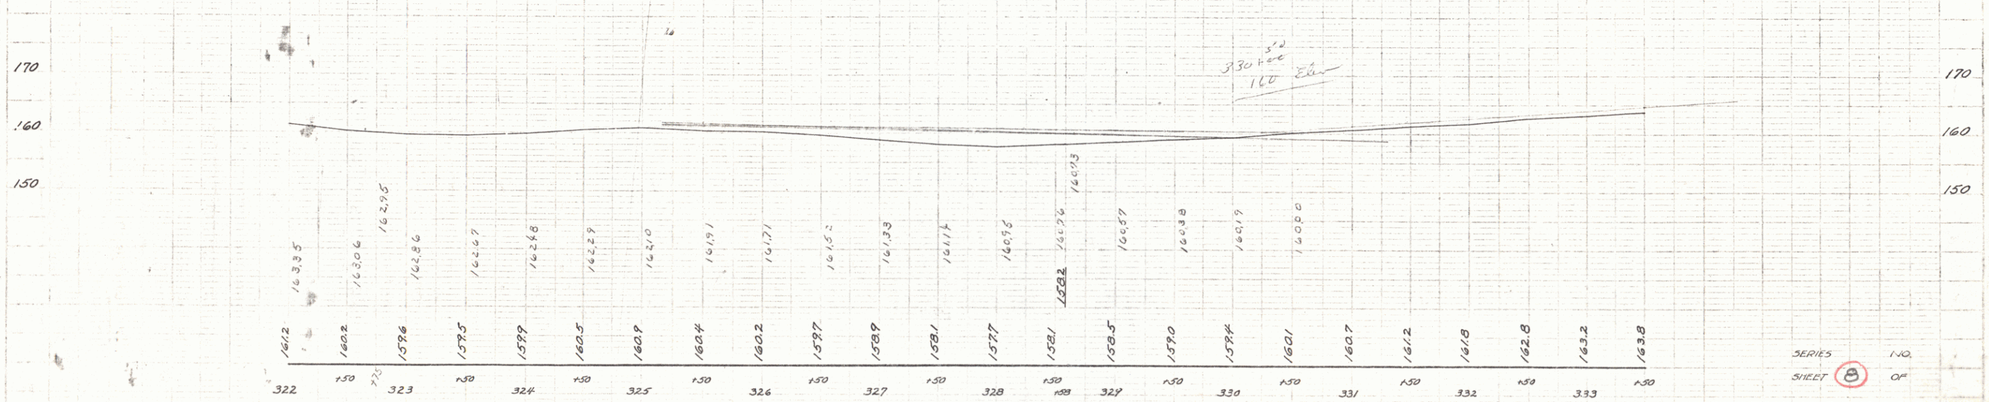

SERIES NO.
SHEET 8 OF

6