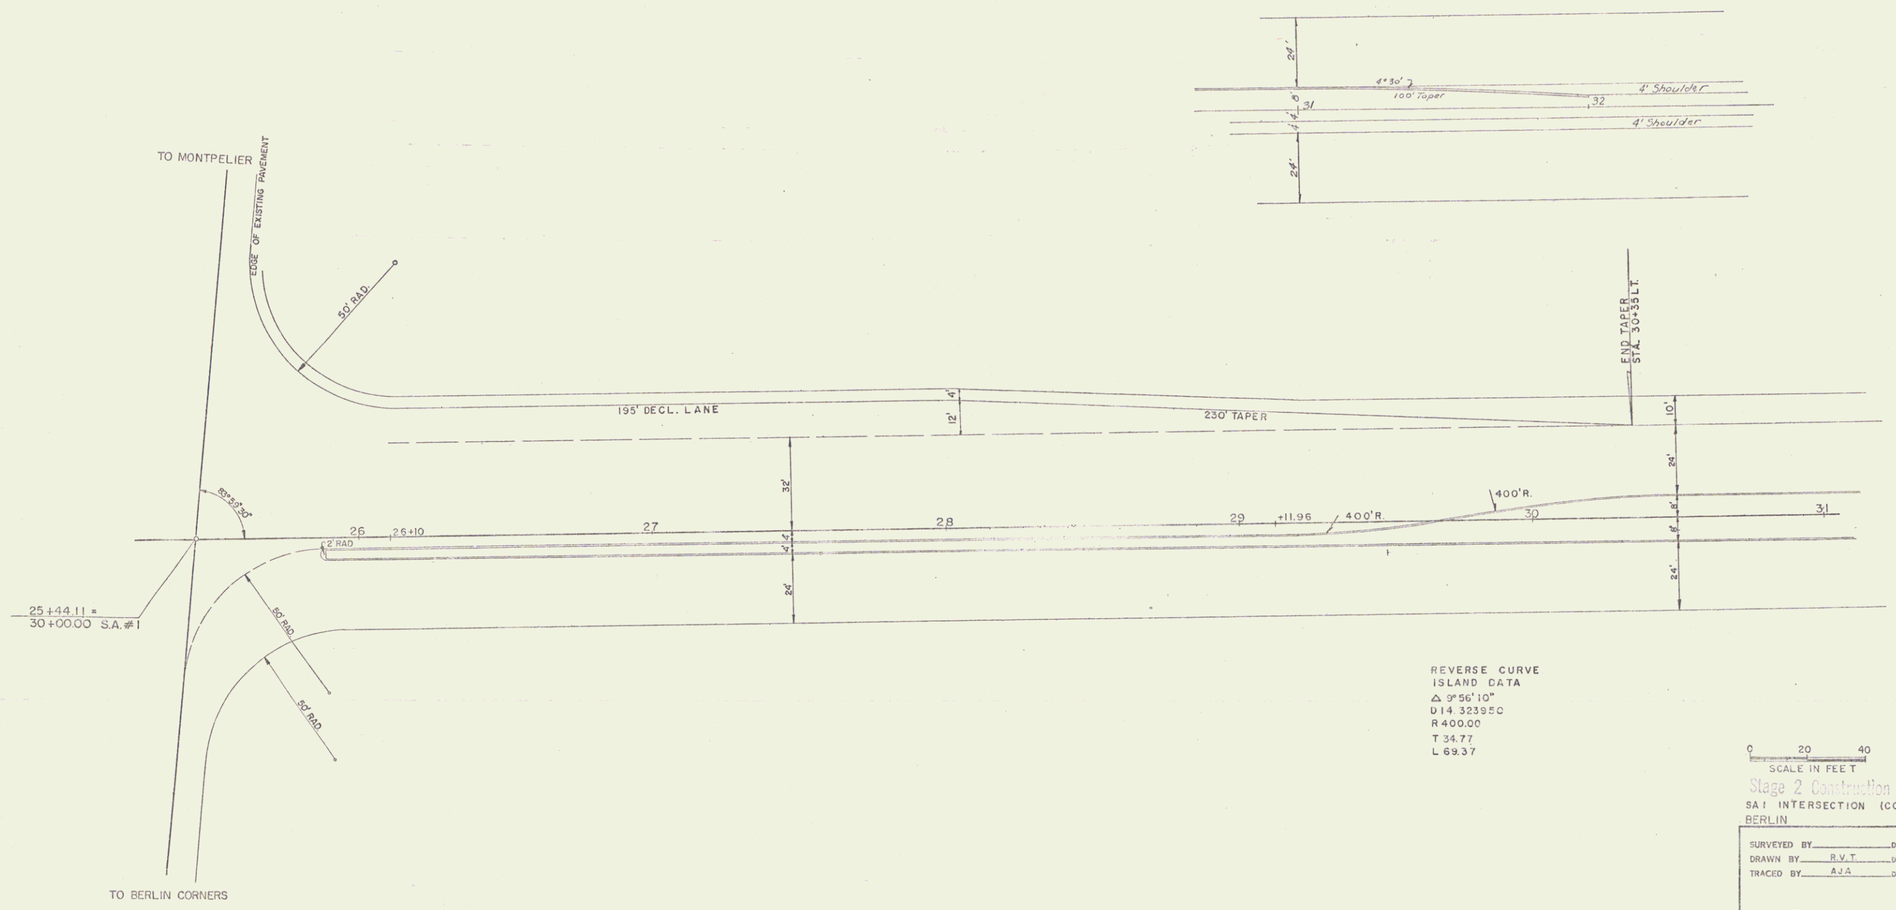

REVERSE CURVE
ISLAND DATA
Δ 9°56'10"
D 14.323950
R 400.00
T 34.77
L 69.37

0 20 40
SCALE IN FEET

Stage 2 Construction

SA I INTERSECTION (CONT.)
BERLIN

SURVEYED BY _____ DATE _____
DRAWN BY R.V.T. DATE 11/65
TRACED BY AJA DATE 11/65

PROJ. F NO. 126-1(9) AP
SHEET 17 OF 52

9