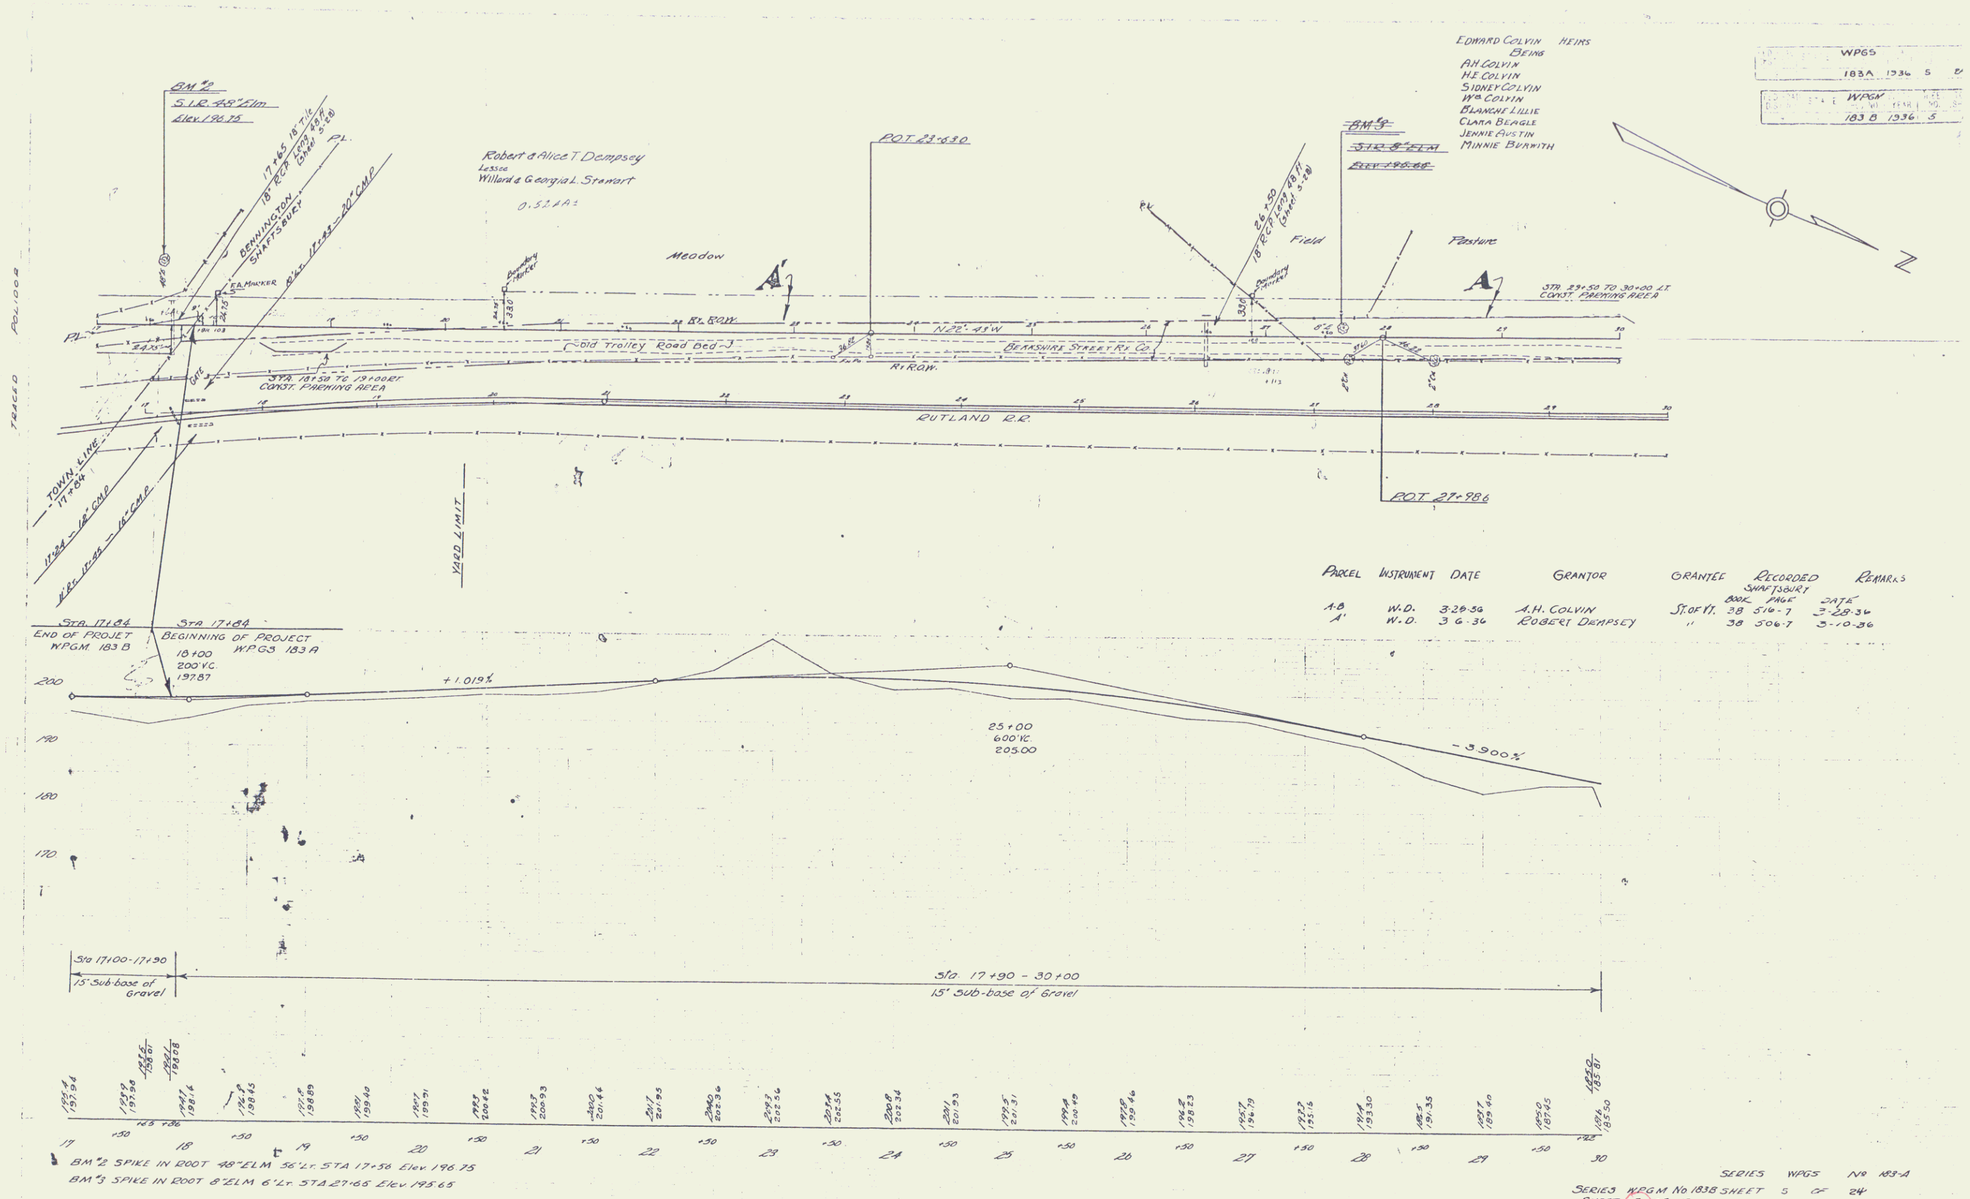

Parcel	Instrument	Date	Grantor	Grantee	Recorded Shaftsbury Book	Page	Date	Remarks
A-B	W.D.	3-26-36	A.H. Colvin	St. of Vt.	38	516-7	3-28-36	
A'	W.D.	3-6-36	Robert Dempsey	"	38	506-7	3-10-36	

BM #2 Spike in root 48" Elm 56' Lt. Sta 17+56 Elev. 196.75

BM #3 Spike in root 8" Elm 6' Lt. Sta 27+65 Elev. 195.65

Series WPGS No 183-A

Series WPGM No 183B Sheet 5 of 24

Sheet 5 of 13

4