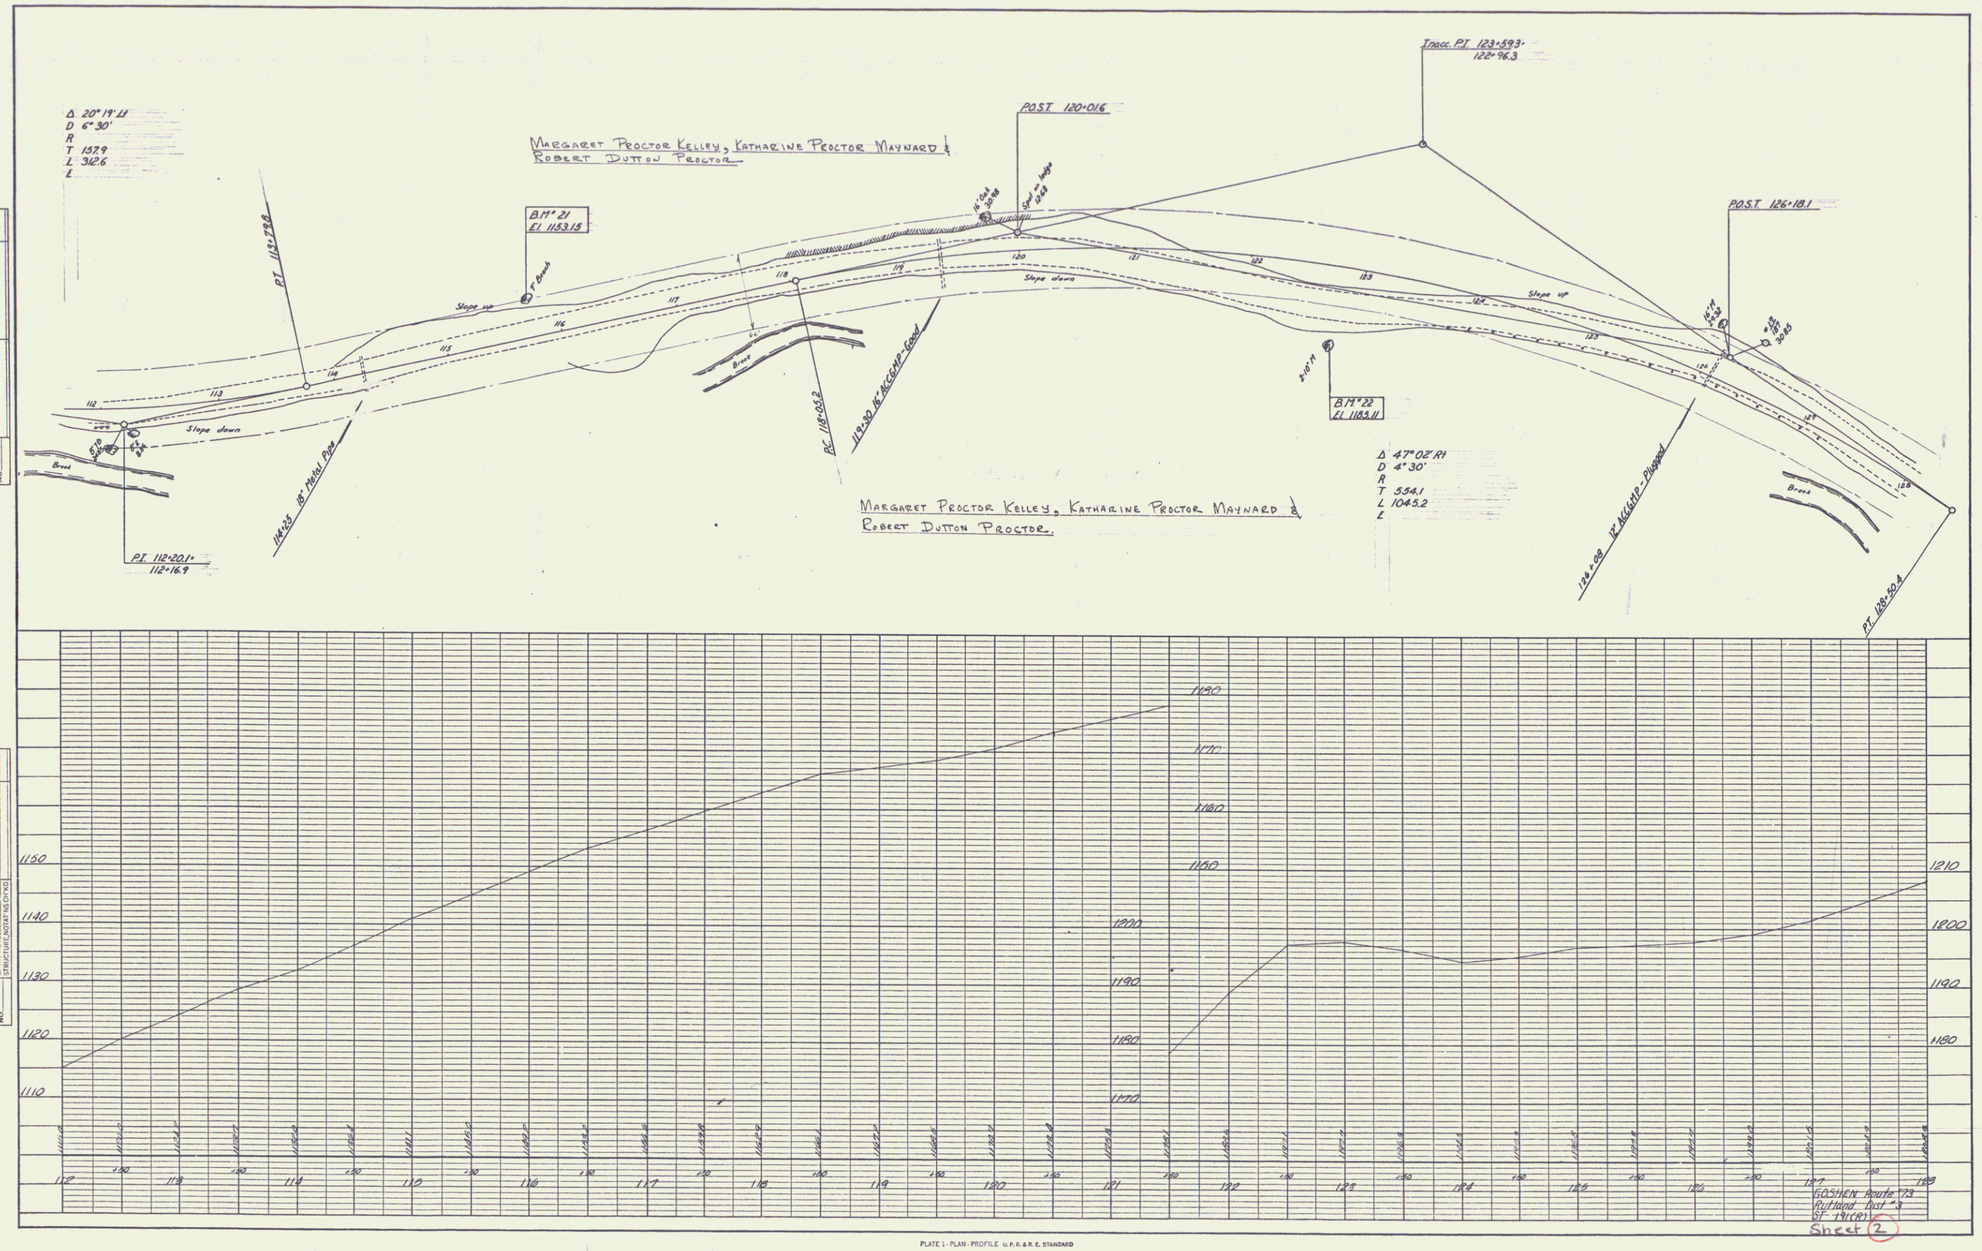

PLAN
SURVEYED
PLOTTED
NOTE BOOK
NO.
RT. OF WAY CHECKED
BY
DATE

PROFILE
SURVEYED
PLOTTED
NOTE BOOK
NO.
B. M. NOTED
STAKE OUT DATE
RT. OF WAY CHECKED
BY
DATE

PLATE 1 - PLAN - PROFILE U. P. R. & R. E. STANDARD
KEUFFEL & ESSER CO., NEW YORK.
K & E CO. NO. 345-1