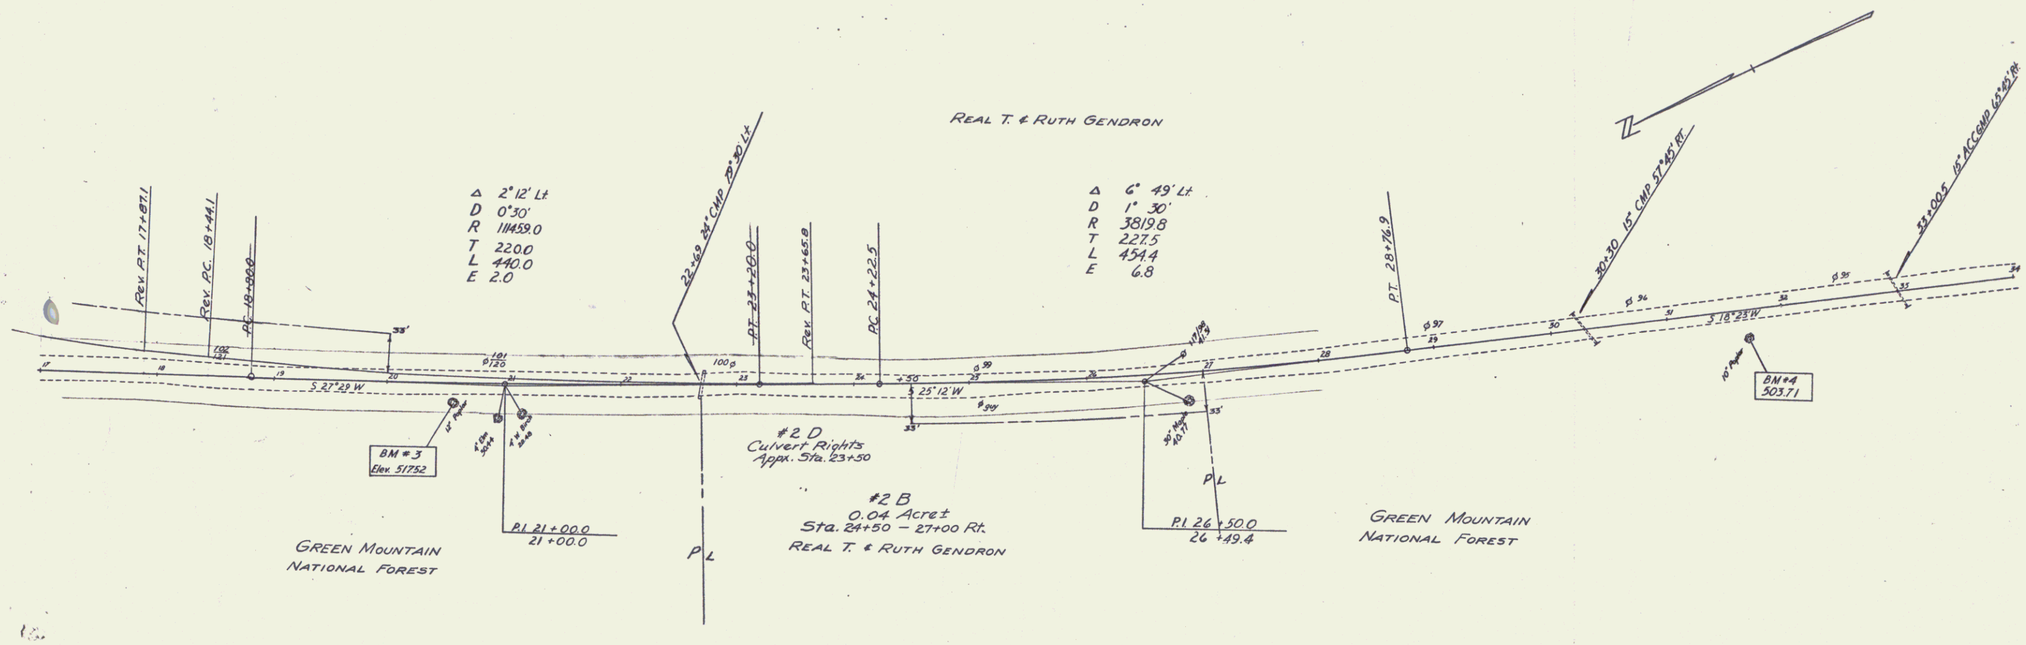

ROCHESTER S.A. ROUTE 73
SURVEYED BY PALMER 7-56
PLOTTED BY GUILMETTE
TRACED BY MARTELL 7-56
ST. 191 P
Sheet 2

2