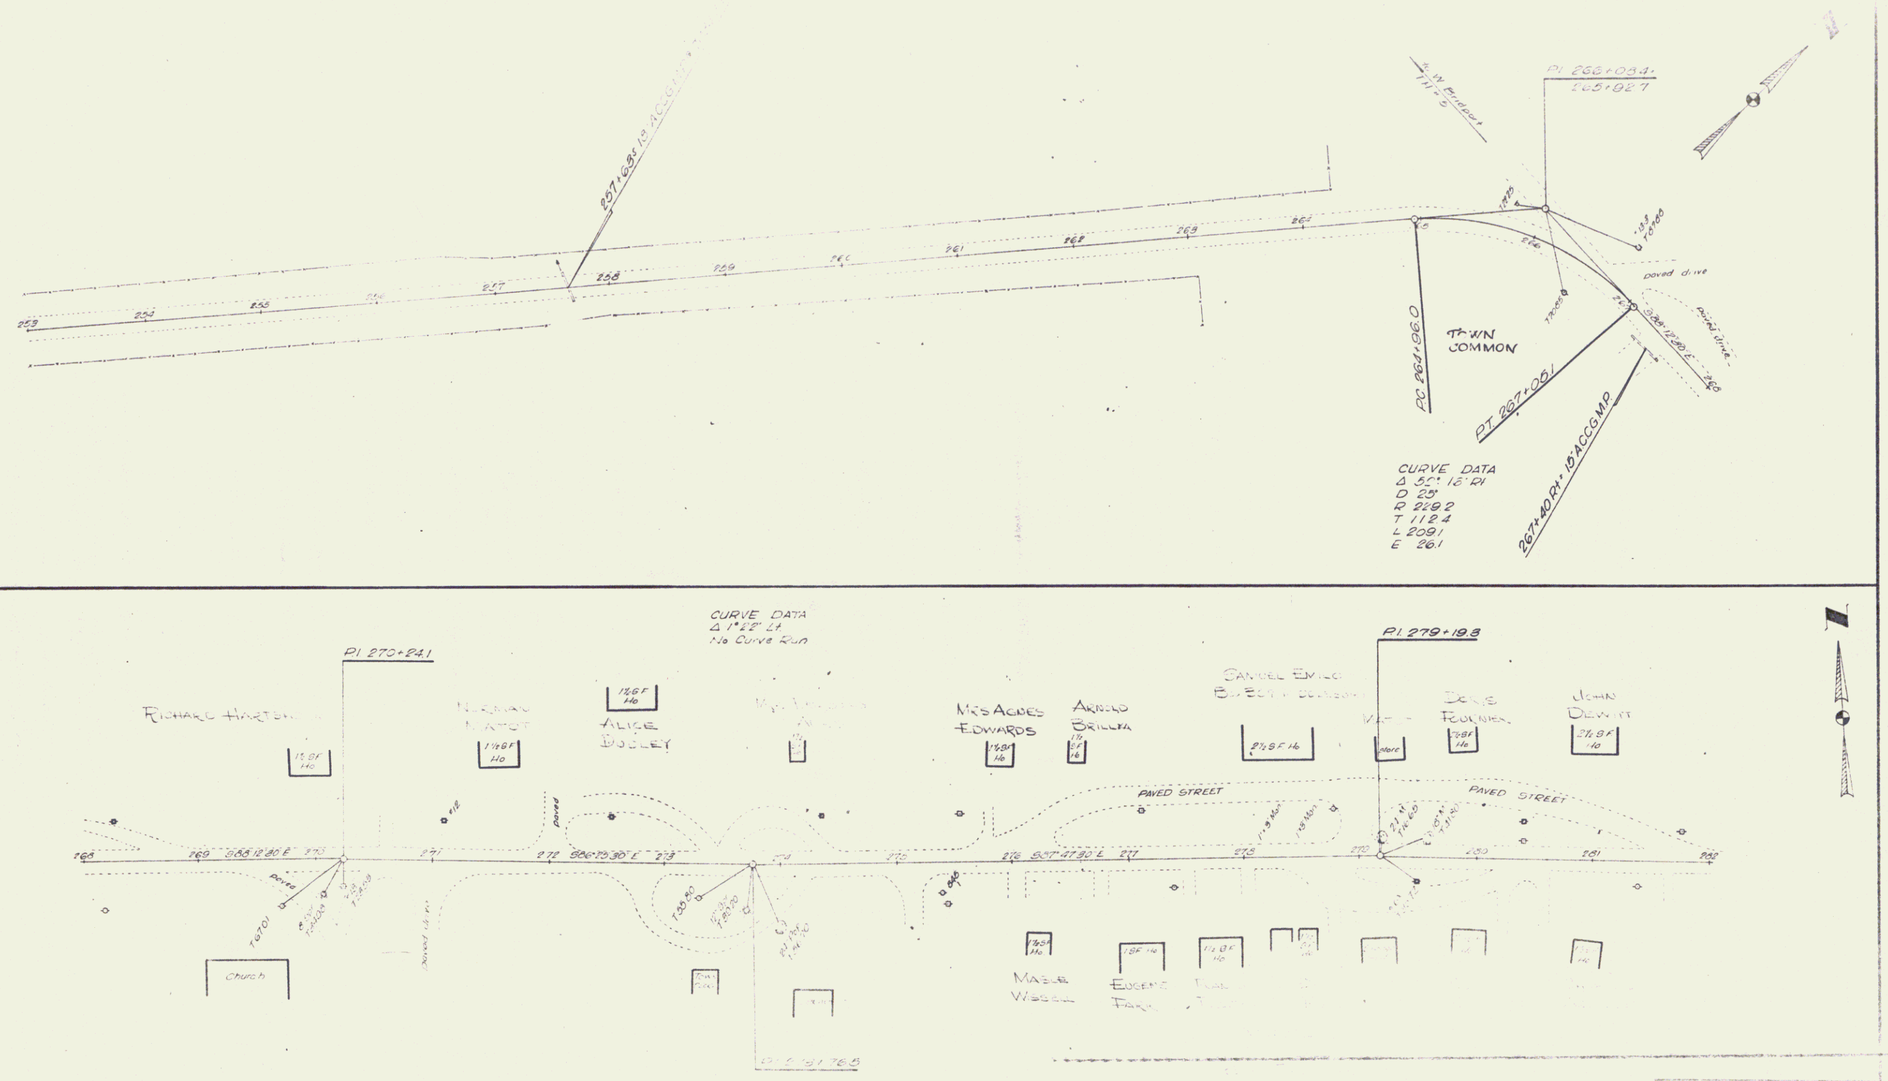
PI 266+034
265+027
257+68.5 18' ACCG MP
TOWN COMMON
PC 264+06.0
PT 267+09.1
267+40 RT 18' ACCG MP
CURVE DATA
Δ 50° 16' Rt
D 25°
R 229.2
T 112.4
L 209.1
E 26.1
paved drive
CURVE DATA
Δ 1°22' Lt
No Curve Run
PI 270+24.1
PI 279+19.8
RICHARD HARTEN
ALICE DOOLEY
MRS AGNES EDWARDS
ARNOLD BRILLYA
DANIEL EMILIO
JOHN DEVOTT
PAVED STREET
PAVED STREET
church
MABEL WEBBER
EUGENE PARK
PI 2 51 76.5

10