STATE
219-N 1936 4 59

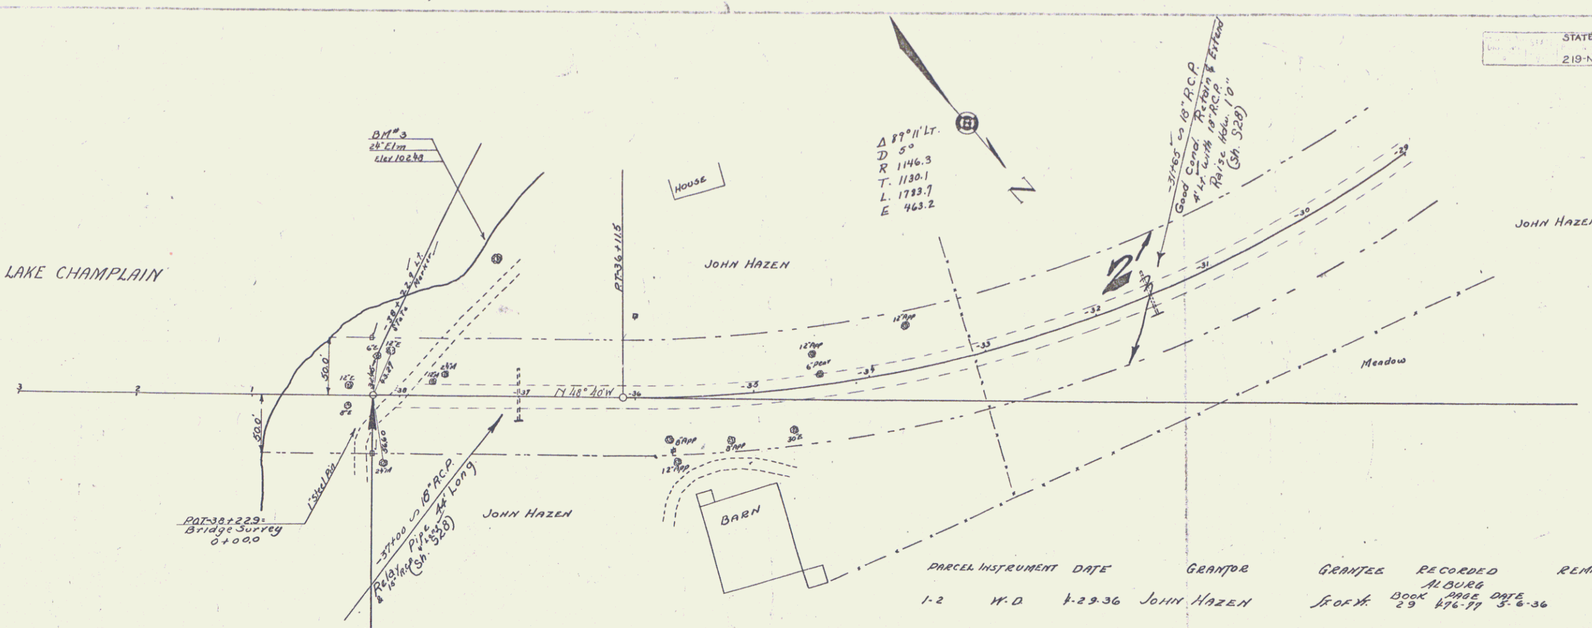

PARCEL	INSTRUMENT	DATE	GRANTOR	GRANTEE	RECORDED ALBURG BOOK	PAGE	DATE	REMARKS
1-2	W.D.	4-29-36	JOHN HAZEN	St. of Vt.	29	476-77	5-6-36	

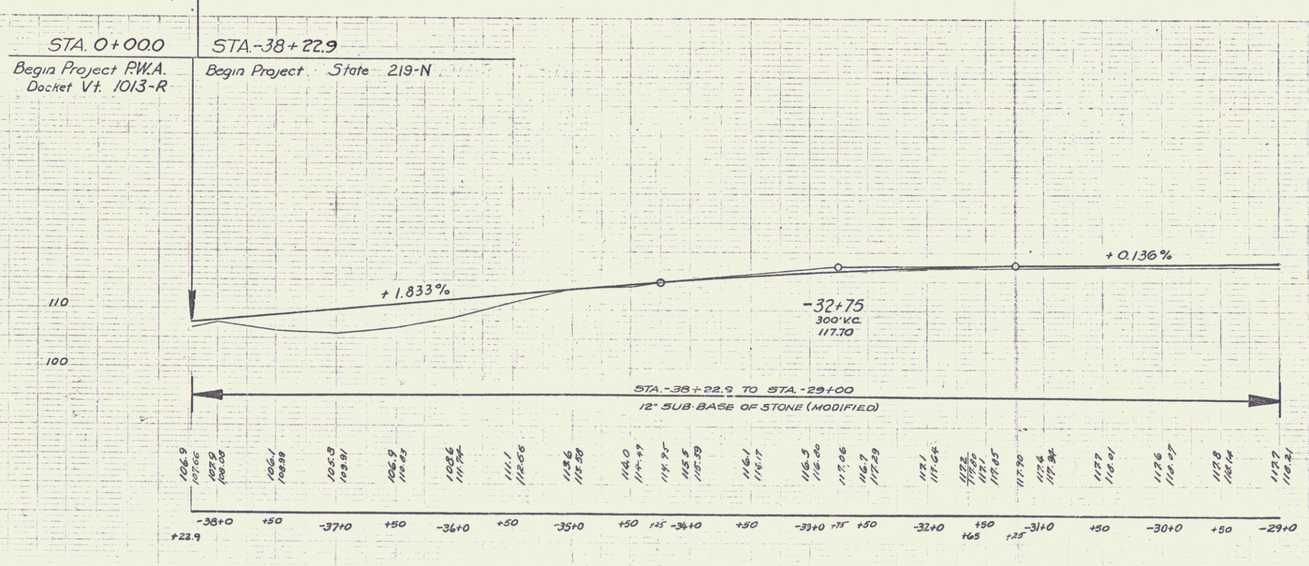

Series St. No. 219-N
Sheet 4 of 59 Sheets.

2