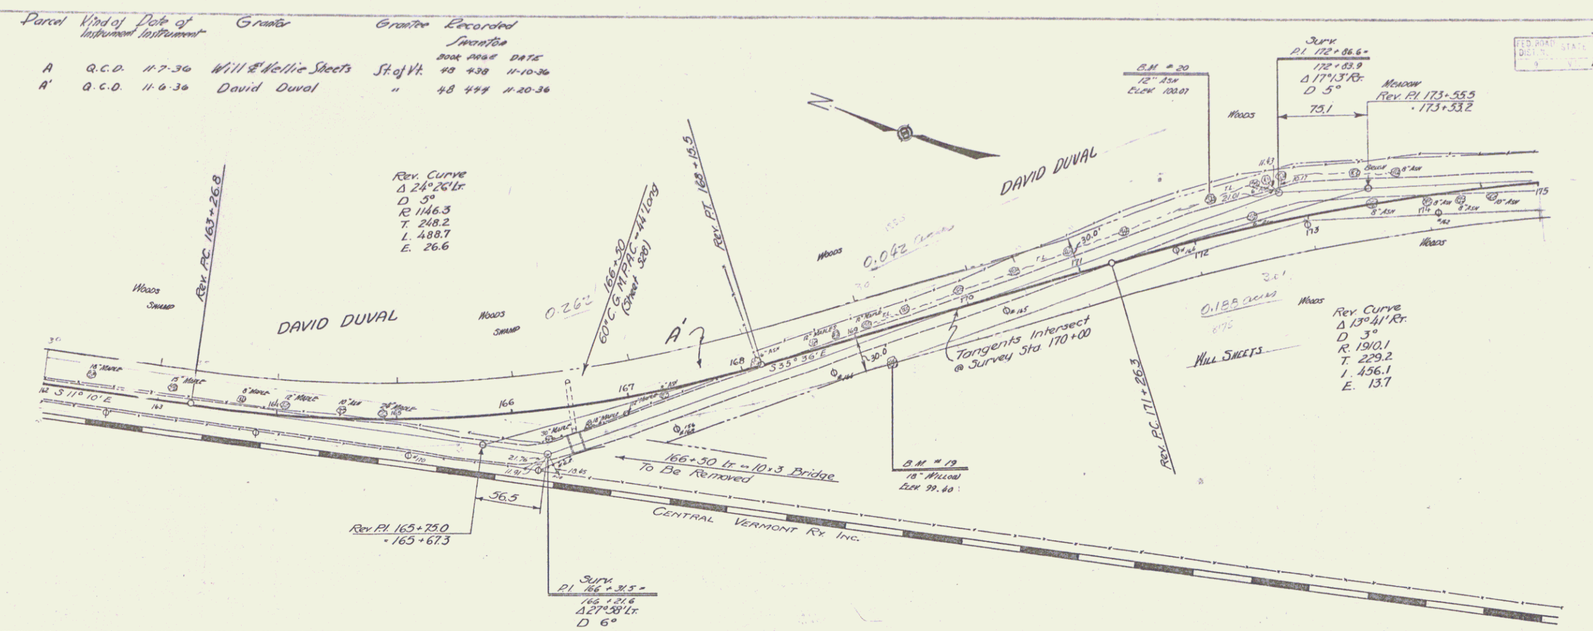Parcel	Kind of Instrument	Date of Instrument	Grantor	Grantee	Recorded Grantee Book	Page	Date
A	Q.C.D.	11-2-36	Will & Nellie Sheets	St. of Vt.	48	438	11-10-36
A'	Q.C.D.	11-6-36	David Duval	"	48	444	11-20-36