Parcel	Kind of Instrument	Date of Instrument	Grantor	Grantee	Recorded Instrument Book	Page	Date
A	Q.C.D.	11-7-36	M. E. Leonard	State of W.	48	442	11-10-36
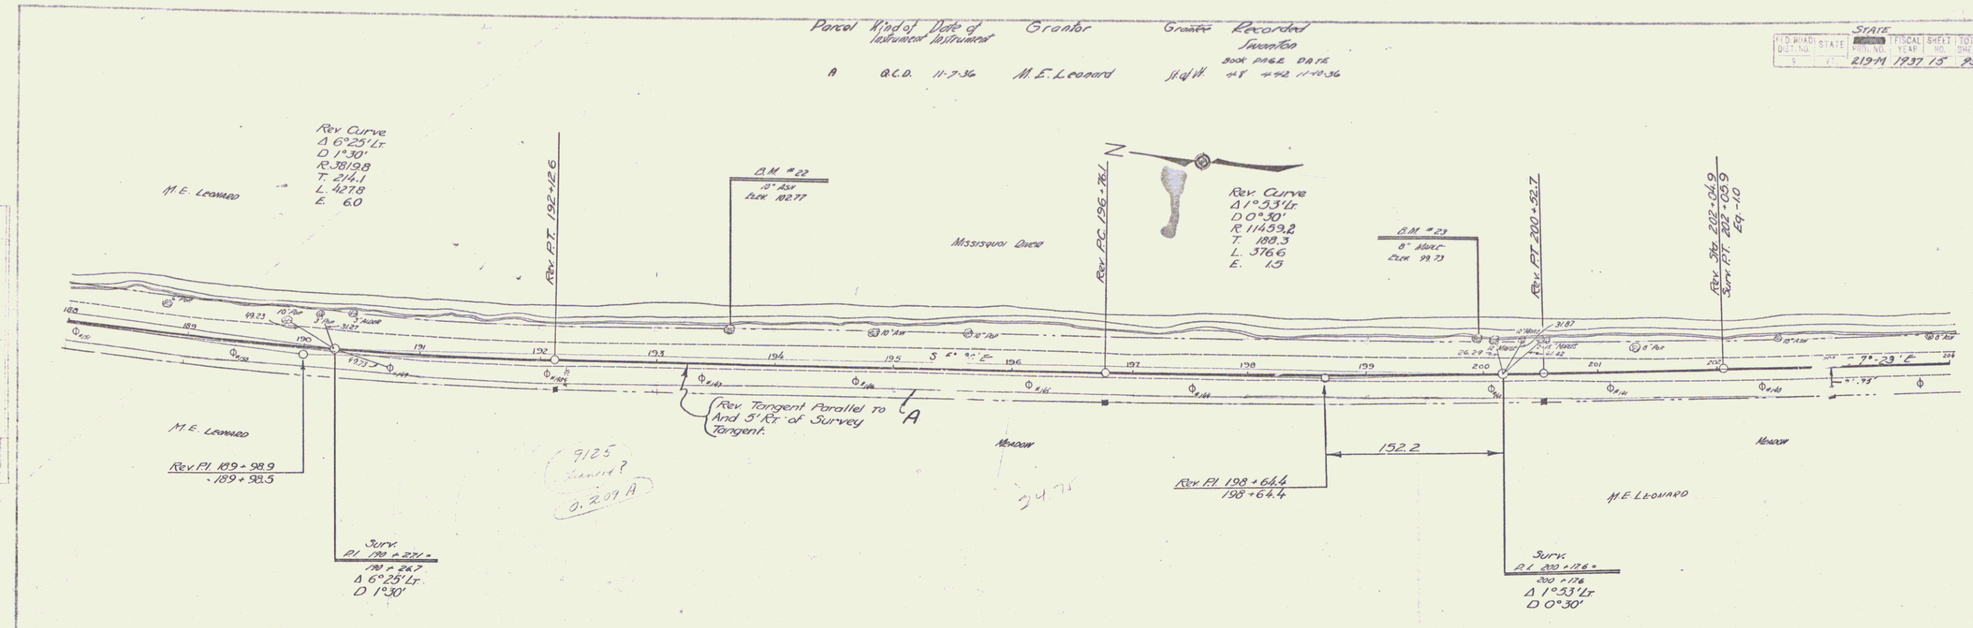
F.A.D. Road Det. No.	State	Project No.	Fiscal Year	Sheet No.	Total Sheets
5	W	219-M	1937	15	95