Town of
Brandon - Sudbury
Pin # 00R439
Project: Brandon Sudbury 1932
Route: VT 73
Date: 01/01/1932

Mile Points
Brandon
2.802-0.00
Sudbury
3.194-0.321

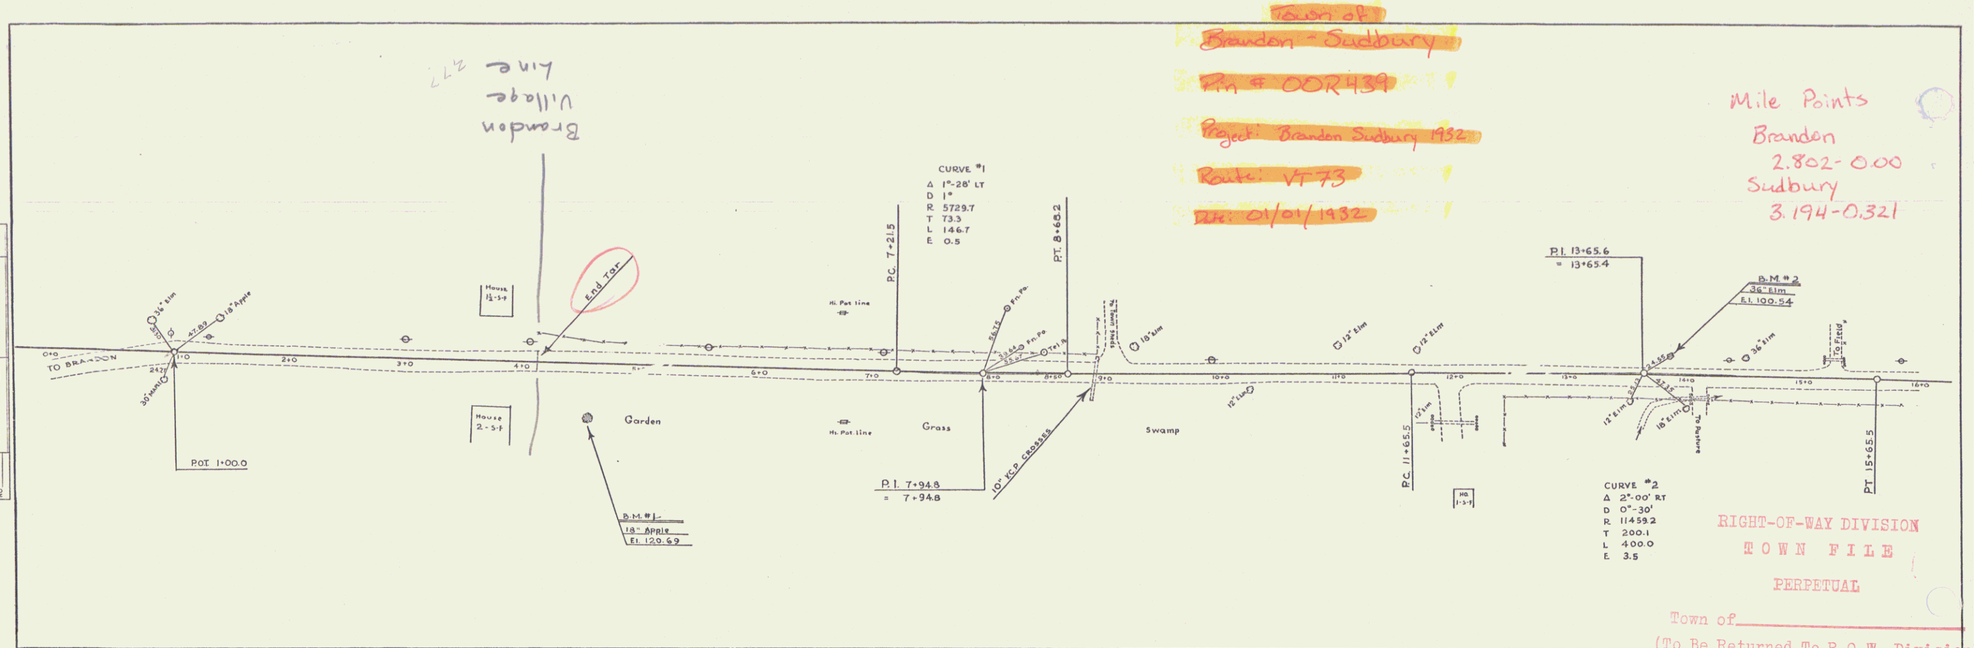

RIGHT-OF-WAY DIVISION
TOWN FILE
PERPETUAL
Town of
(To Be Returned To R.O.W. Division

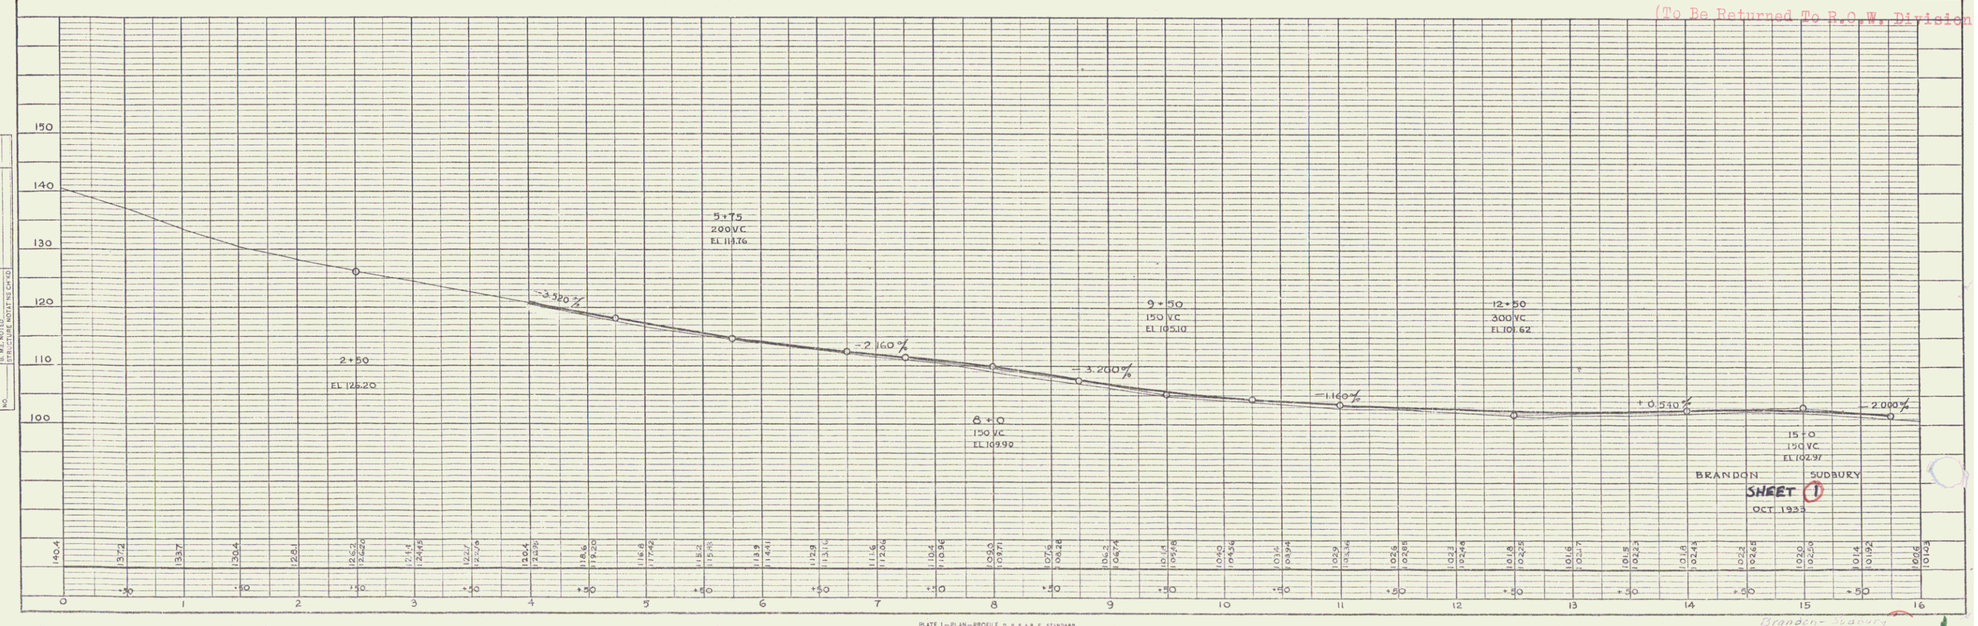

PLATE I—PLAN—PROFILE D.P.R.&R.R. STANDARD
KEUFFEL & ESSER CO. NEW YORK

Brandon - Sudbury