
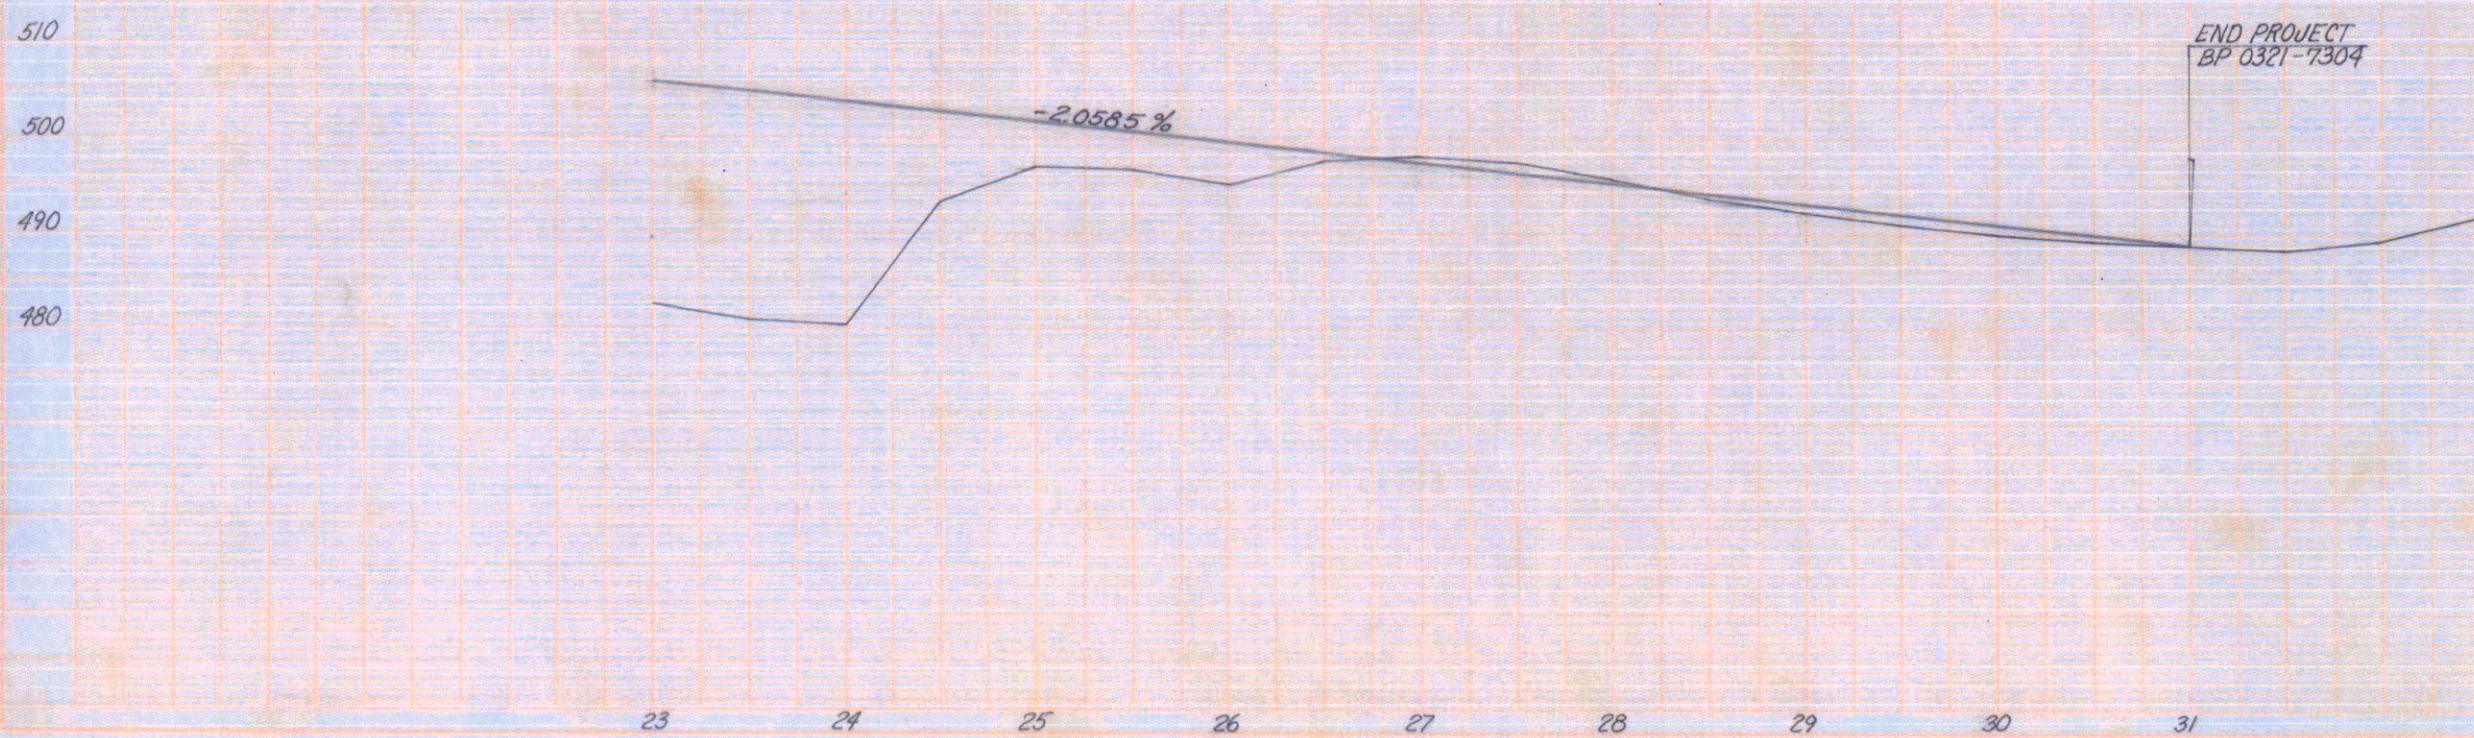


R.R. R.O.W. = 50' EITHER SIDE OF $\frac{1}{2}$ OF TRACKS.

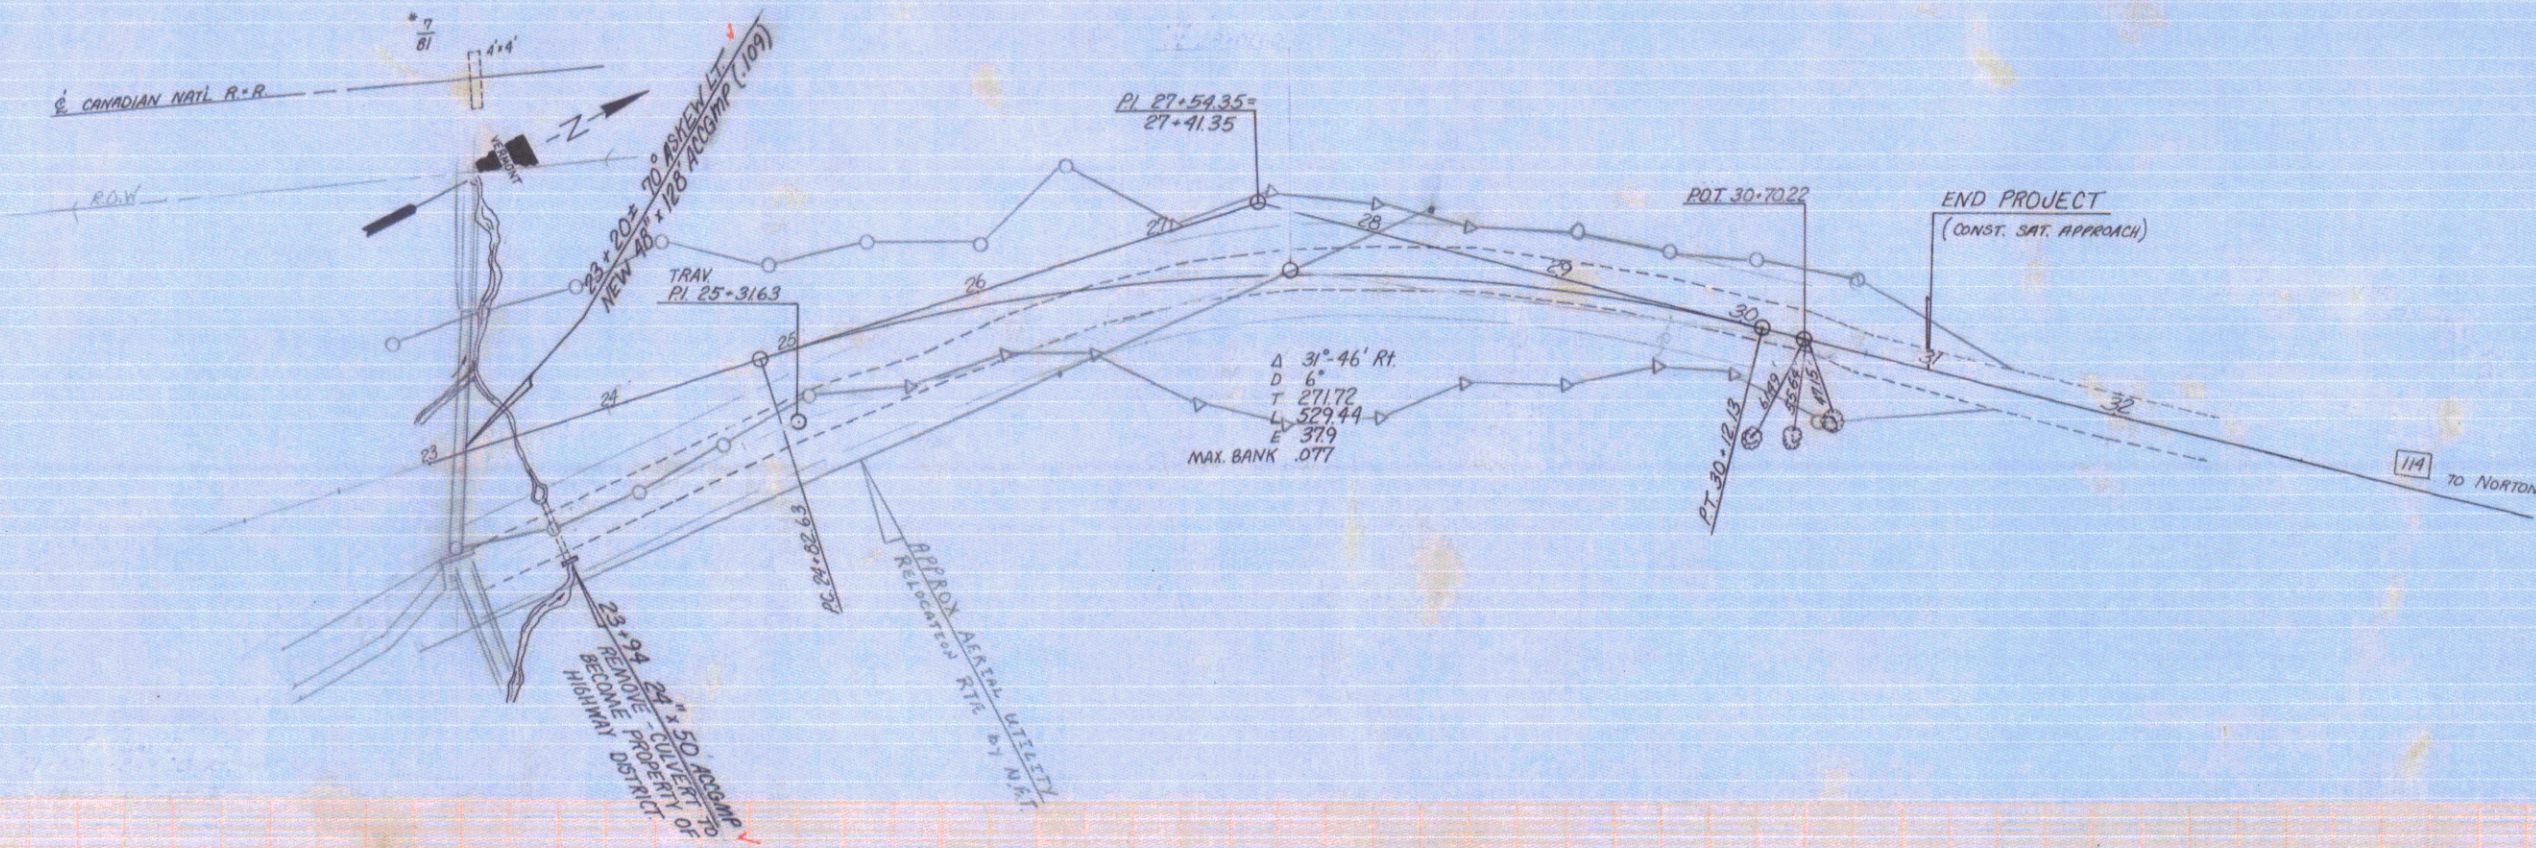

WARREN GORE
BP 0321-7304
SHEET 8 OF 27