


PLAN
 SURVEYED BY
 NOTE BOOK
 NO.

PROFILE
 SURVEYED BY
 NOTE BOOK
 NO.

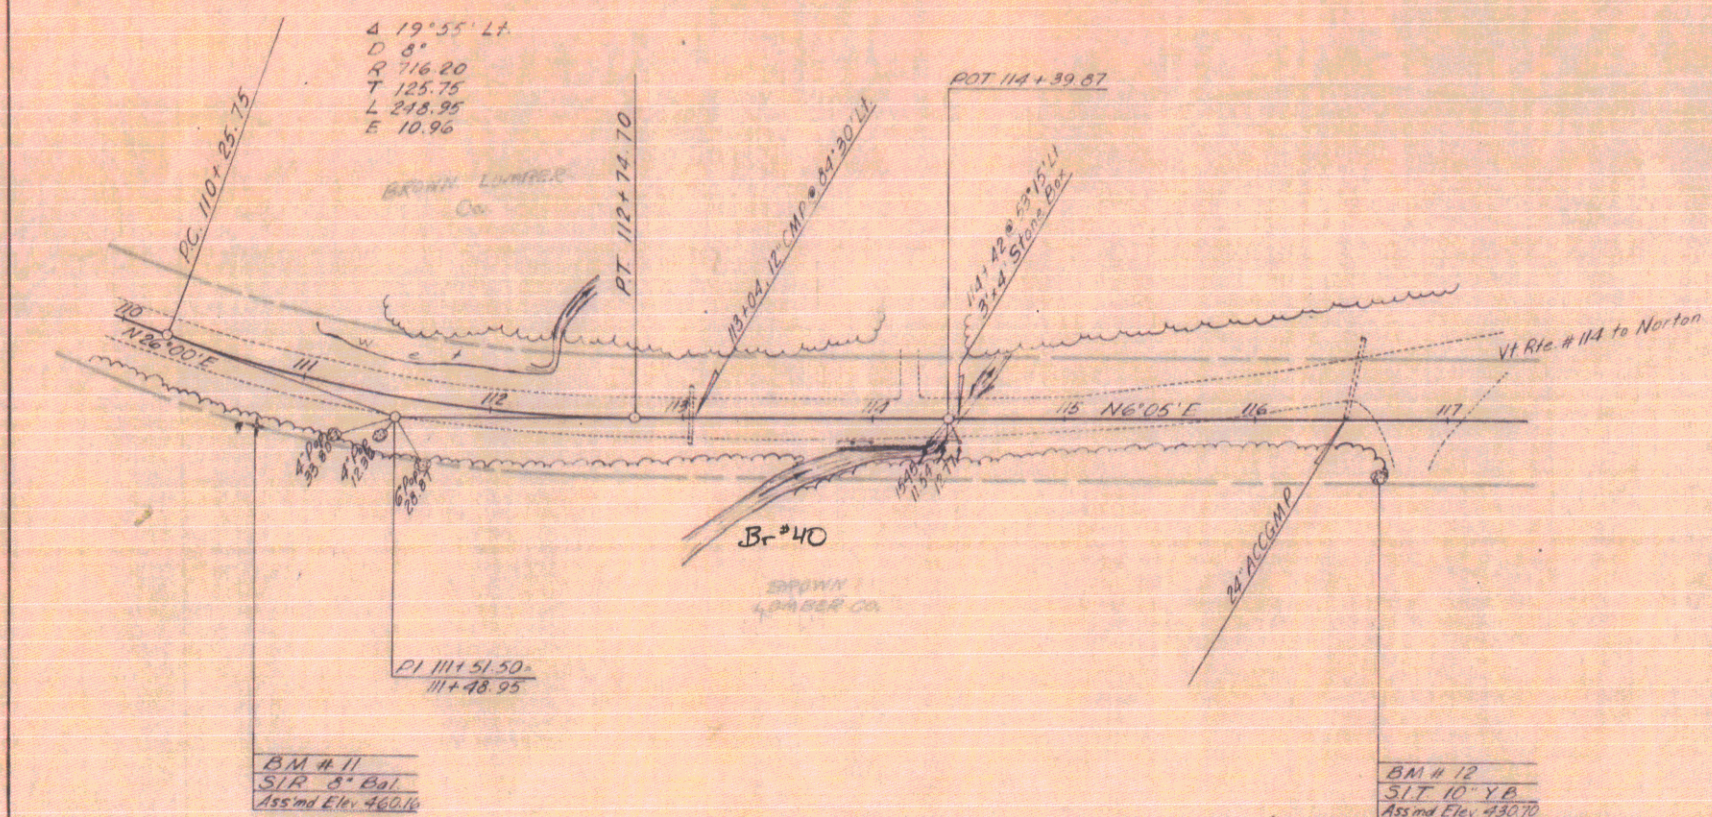

For Reference
 ONLY
 2-21-67

