C.E. PUTNAM 10/34
C.E. PUTNAM
TRACED D. MACCHI 10/34

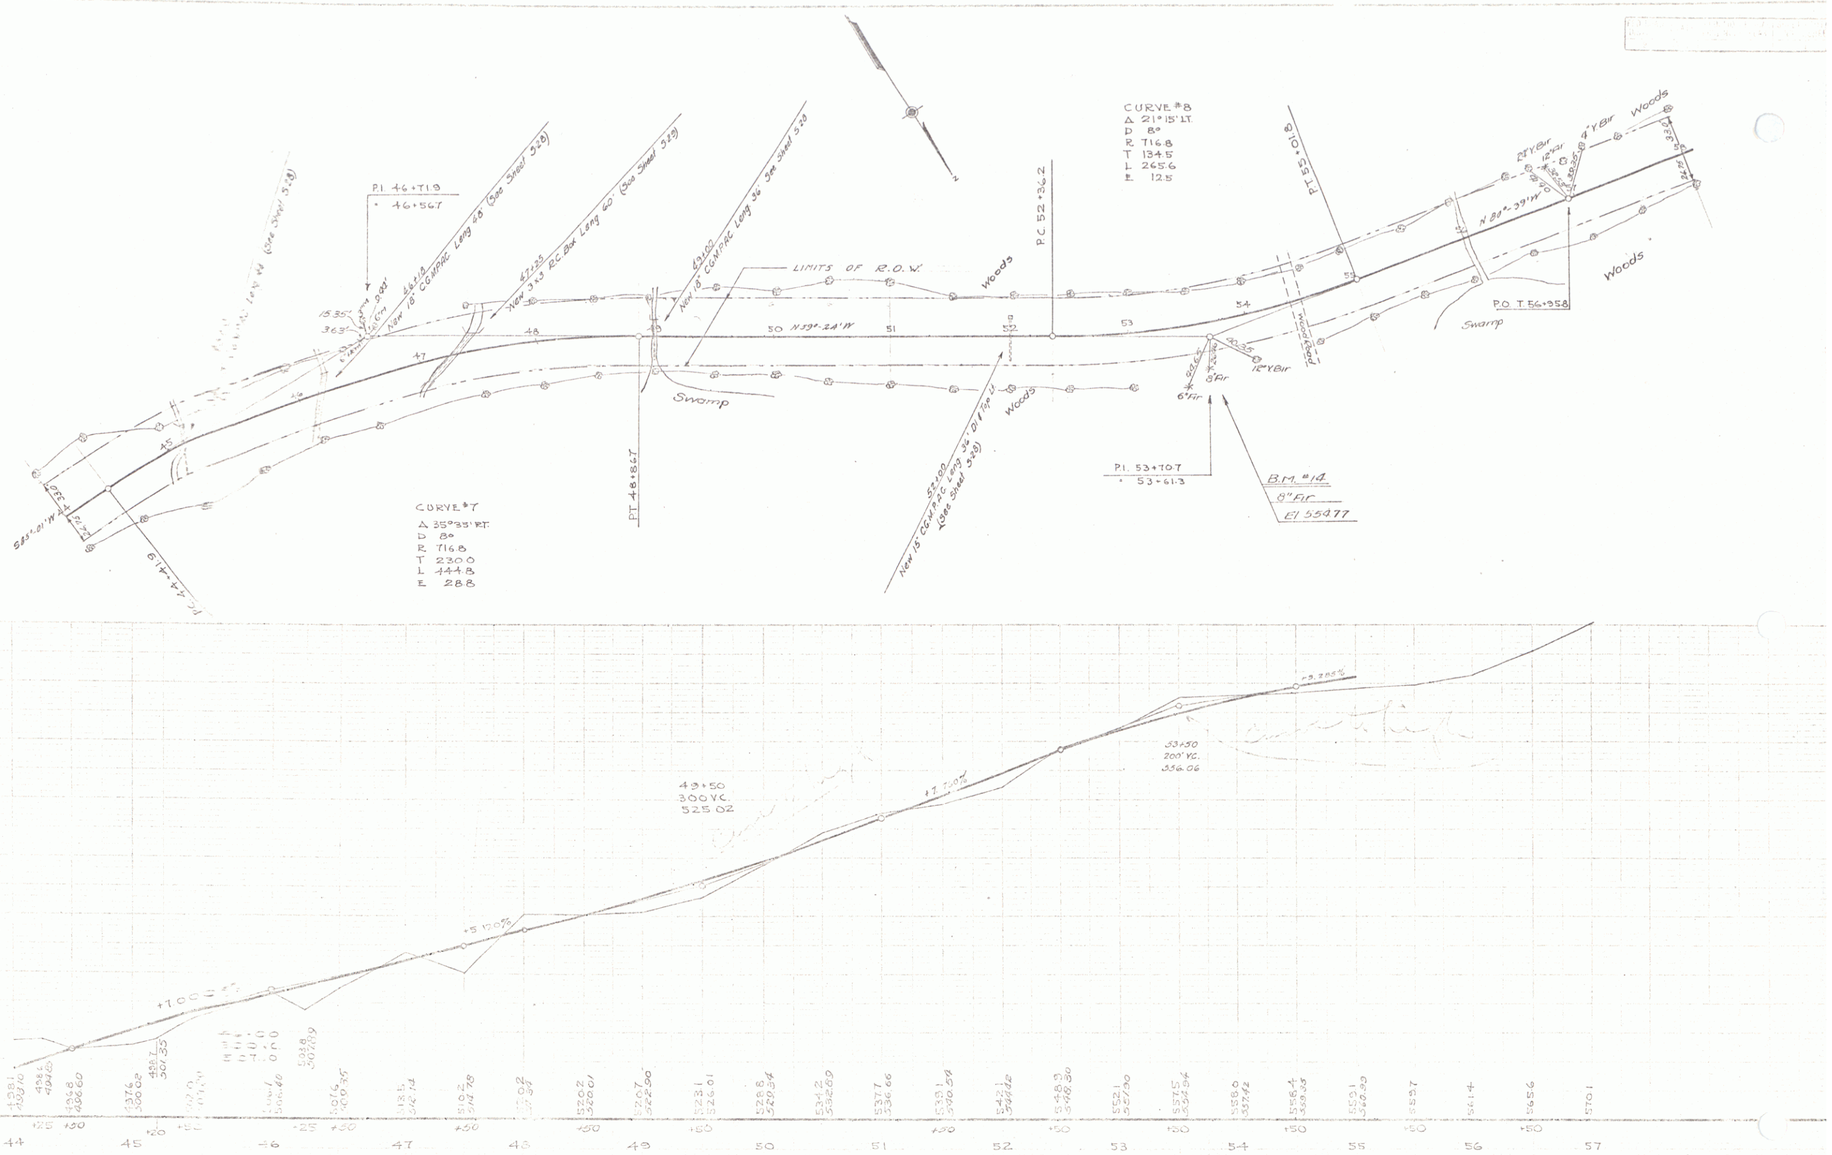

B.M. #14 SPIKE IN ROOT OF 8" PINE 25' RT. OF STA. 53+62 ELEV. 554.77

CANFIN
ALL VERMONT ROUTE
SHEET 4

4