Parcel	Instr.	Date	Grantor	Grantee	Recorded	Book	Page	Date	Remarks
#13	W.D.O.E.	11-5-52	Oliver J. & Victoria M. Cormier	St. of Vt.	Guildhall	20	355	11-14-52	See Sheet 13
#14	W.D.O.E.	11-6-52	Zenas J. & Orile M. McWain	St. of Vt.	Guildhall	20	356	11-14-52	See Sheet 15

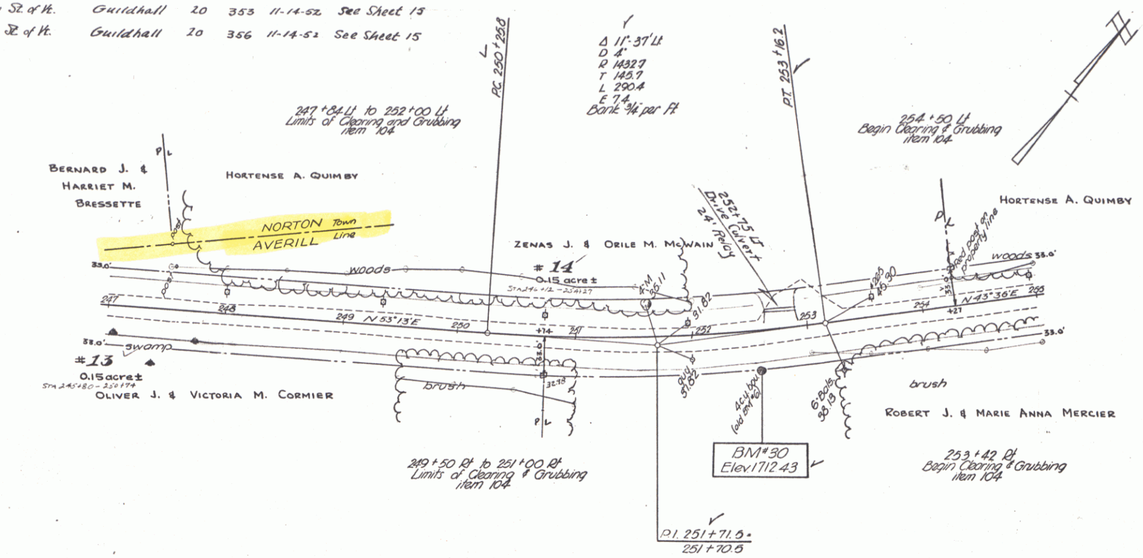

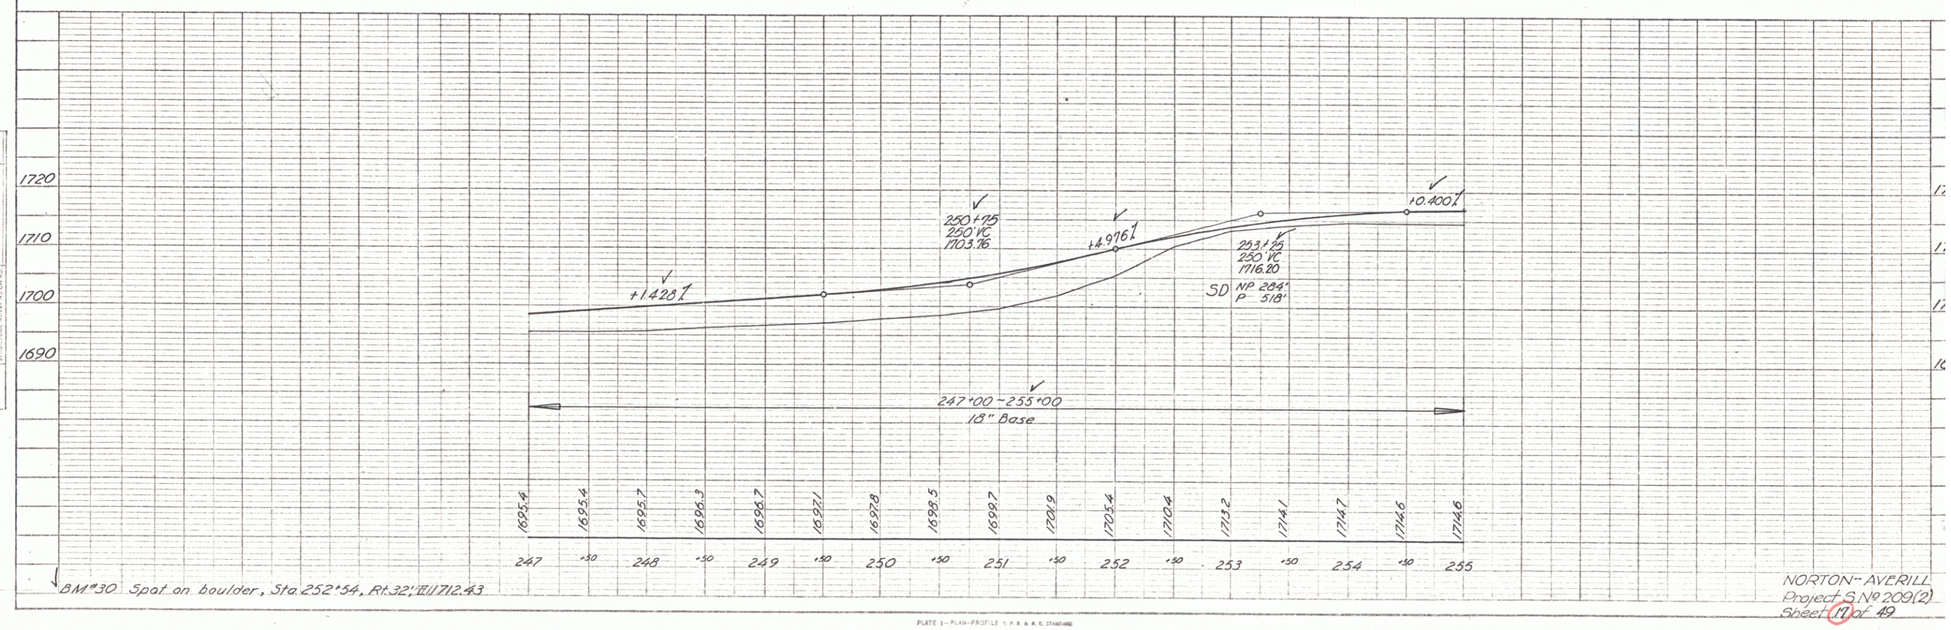

BM #30 Spot on boulder, Sta. 252+54, Rt. 32', El. 1712.43

PLAN		
NOTE BOOK	SURVEYED	1942
	PLOTTED	1942
	ALIGNMENT CHECKED	
NO.	ELEVATIONS CHECKED	7/42

PROFILE		
NOTE BOOK	SURVEYED	SEPT. 52
	PLOTTED	OCT. 52
	GRADES CHECKED	
NO.	STRUCTURE NOTE NO. CHECKED	OCT. 52

NORTON-AVERILL
Project S. No. 209(2)
Sheet 17 of 49

8

PLATE 3—PLAN-PROFILE C.P.R. & R.E. STANDARD
KEUFFEL & ESSER CO. NEW YORK
K & E Co. No. 346-10