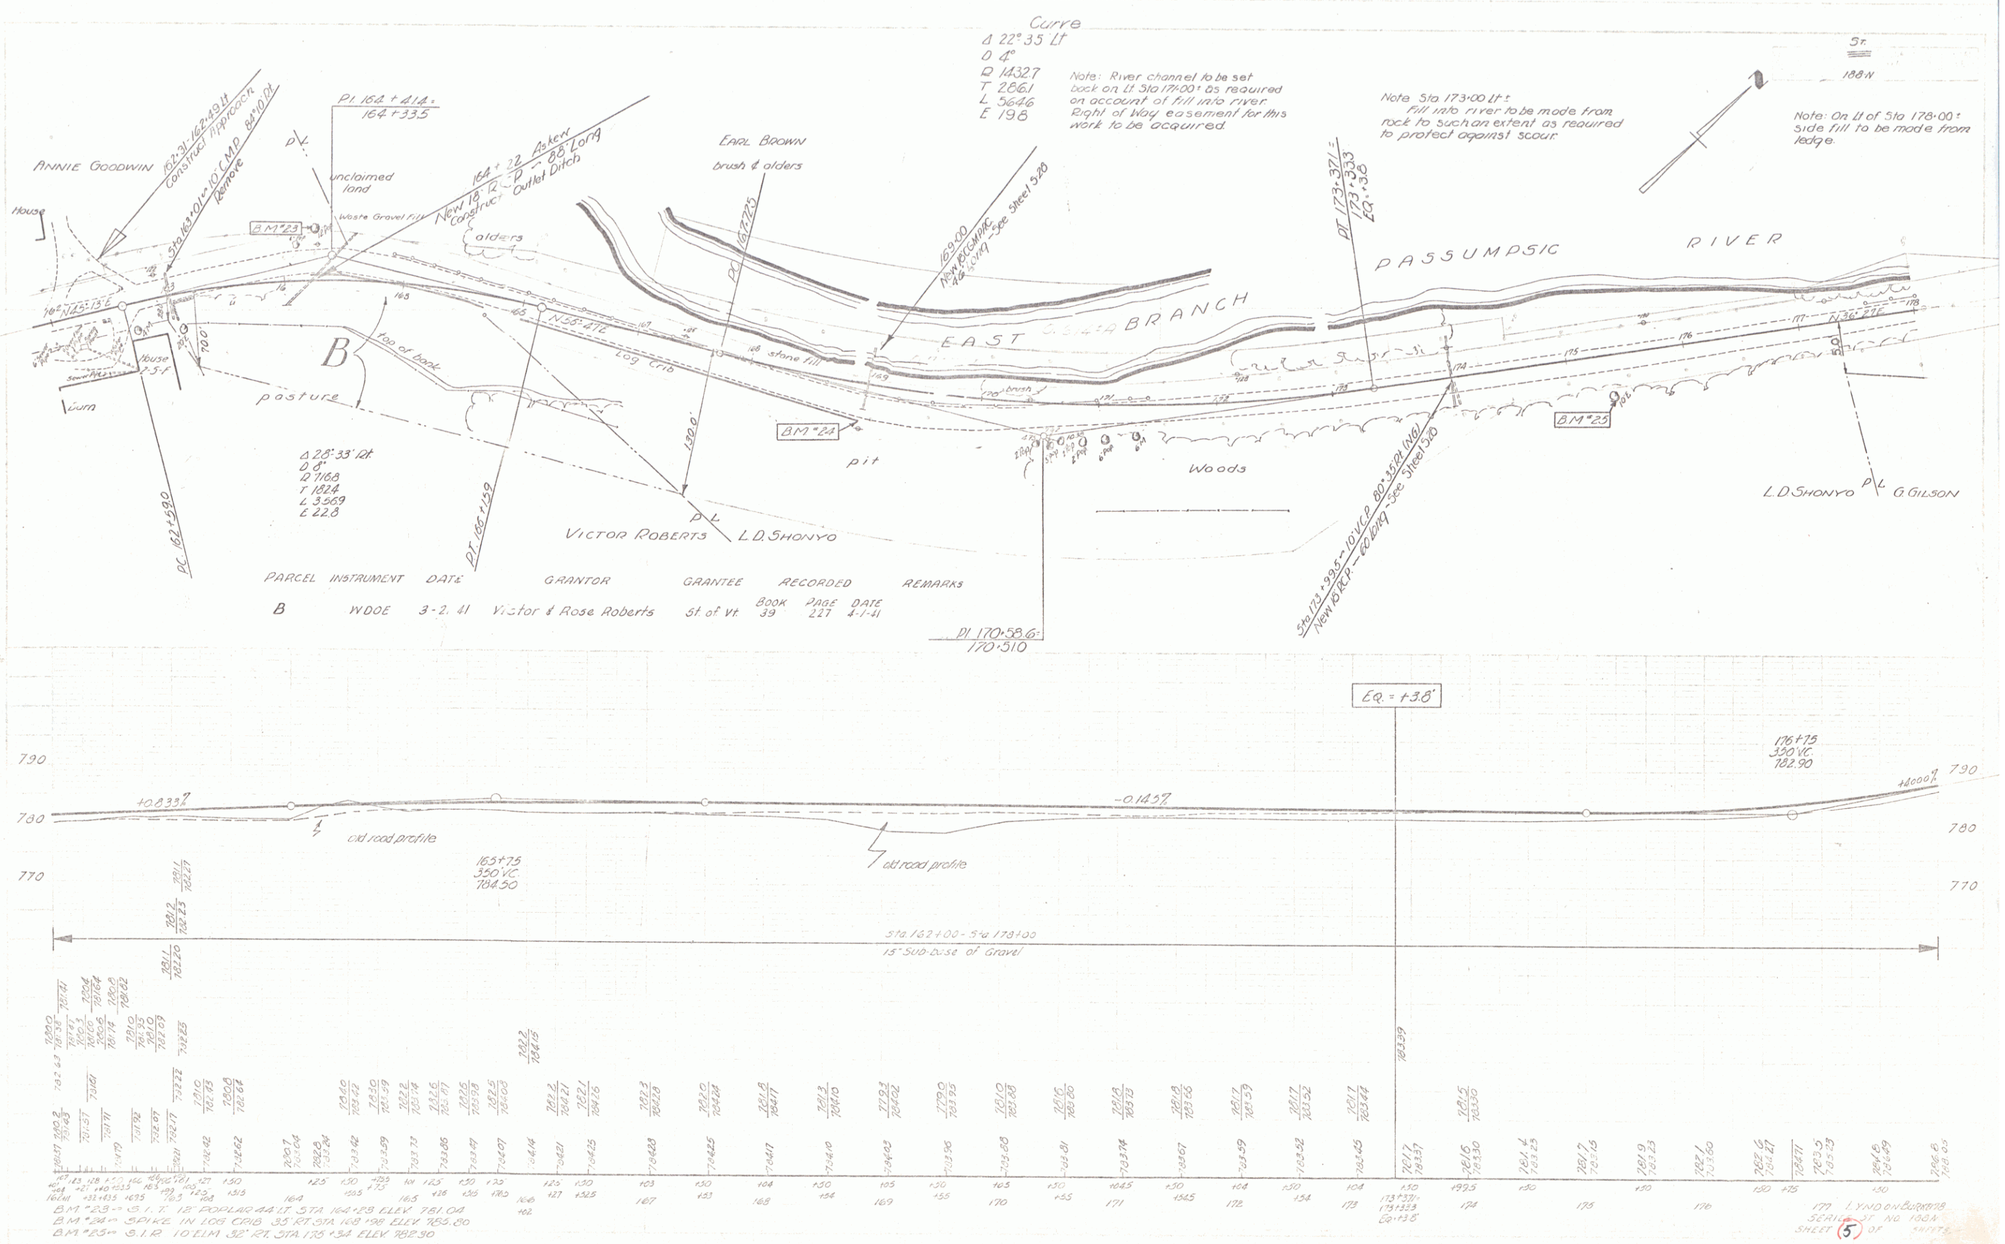
Curve
Δ 22°35' Lt
D 4°
R 1432.7
T 286.1
L 564.6
E 19.8
Note: River channel to be set back on Lt Sta 171+00± as required on account of fill into river. Right of Way easement for this work to be acquired.
Note Sta 173+00 Lt ± Fill into river to be made from rock to such an extent as required to protect against scour.
Note: On Lt of Sta 178+00± side fill to be made from ledge.
ANNIE GOODWIN
House
Barn
pasture
unclaimed land
Waste Gravel Fill
alders
EARL BROWN
brush & alders
EAST BRANCH
PASSUMPSIC RIVER
Log Crib
stone fill
top of bank
pit
Woods
VICTOR ROBERTS
L.D. SHONYO
G. GILSON
BM #23
BM #24
BM #25
PARCEL INSTRUMENT DATE GRANTOR GRANTEE RECORDED REMARKS
B WDOE 3-2-41 Victor & Rose Roberts St of Vt BOOK 39 PAGE 227 DATE 4-1-41
BM #23 — S.I.T. 18" POPLAR 44 LT. STA. 164+23 ELEV. 781.04
BM #24 — SPIKE IN LOG CRIB 35' RT. STA. 168+98 ELEV. 765.80
BM #25 — S.I.R. 10" ELM 32' RT. STA. 175+54 ELEV. 782.90
old road profile
163+75 350 VC 784.50
176+75 350 VC 782.90
Sta. 162+00 - Sta 179+00
15" Sub-base of Gravel
EQ. = +3.8'
SHEET 5 OF SHEETS

5