FED. ROAD DIST. NO.	STATE	S PROJ. NO.	FISCAL YEAR	SHEET NO.	TOTAL SHEETS
9	VT.	270		24	76

POST WAR SECONDARY

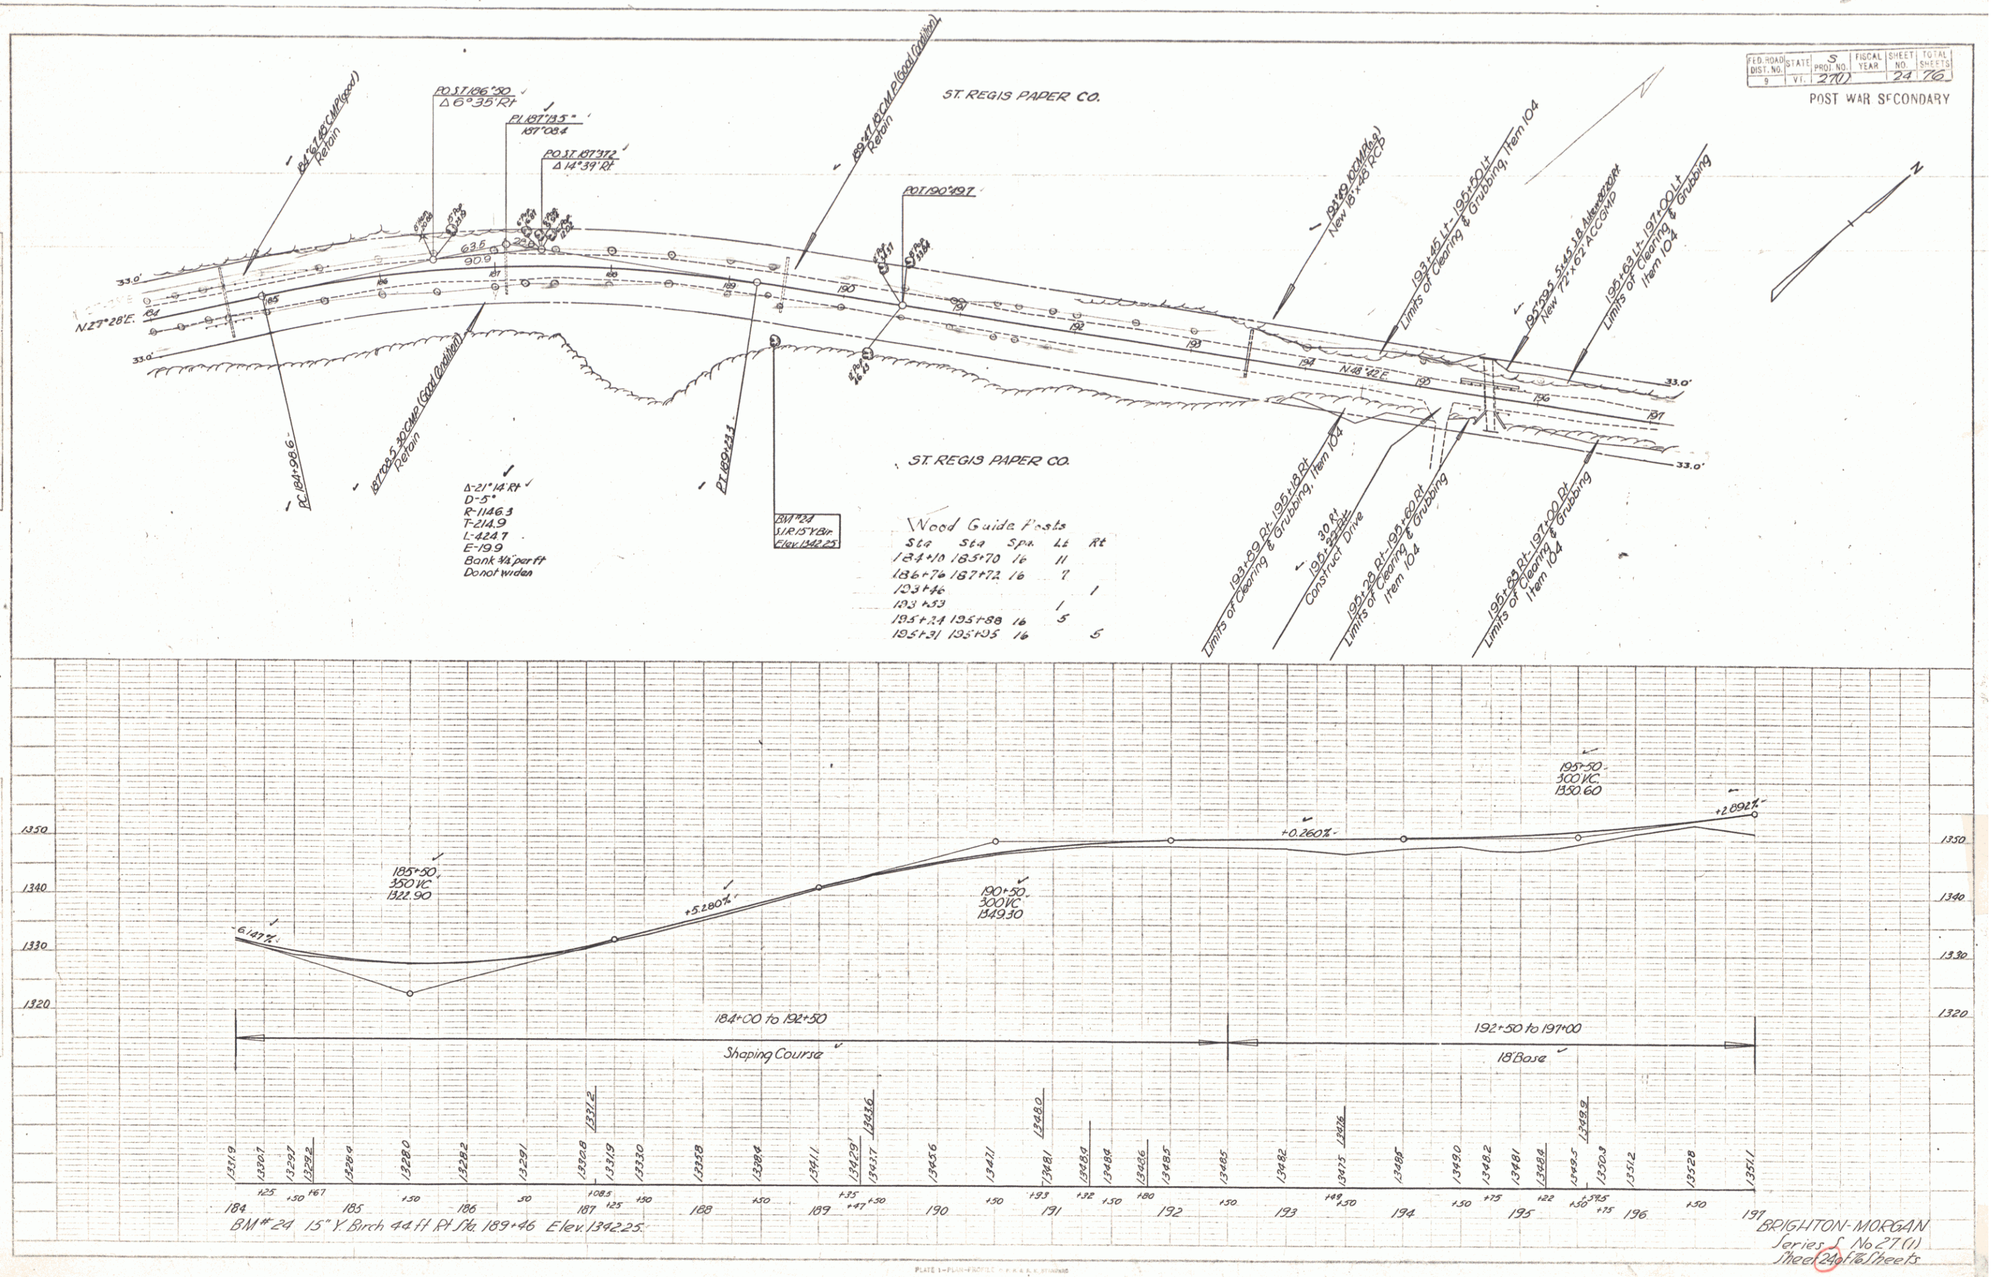

PLATE 1—PLAN-PROFILE F. P. & R. & F. STANDARD
EFFECTIVE 1 JUNE 1935 ALBANY, NEW YORK

F. & F. Div. No. 346-10

11