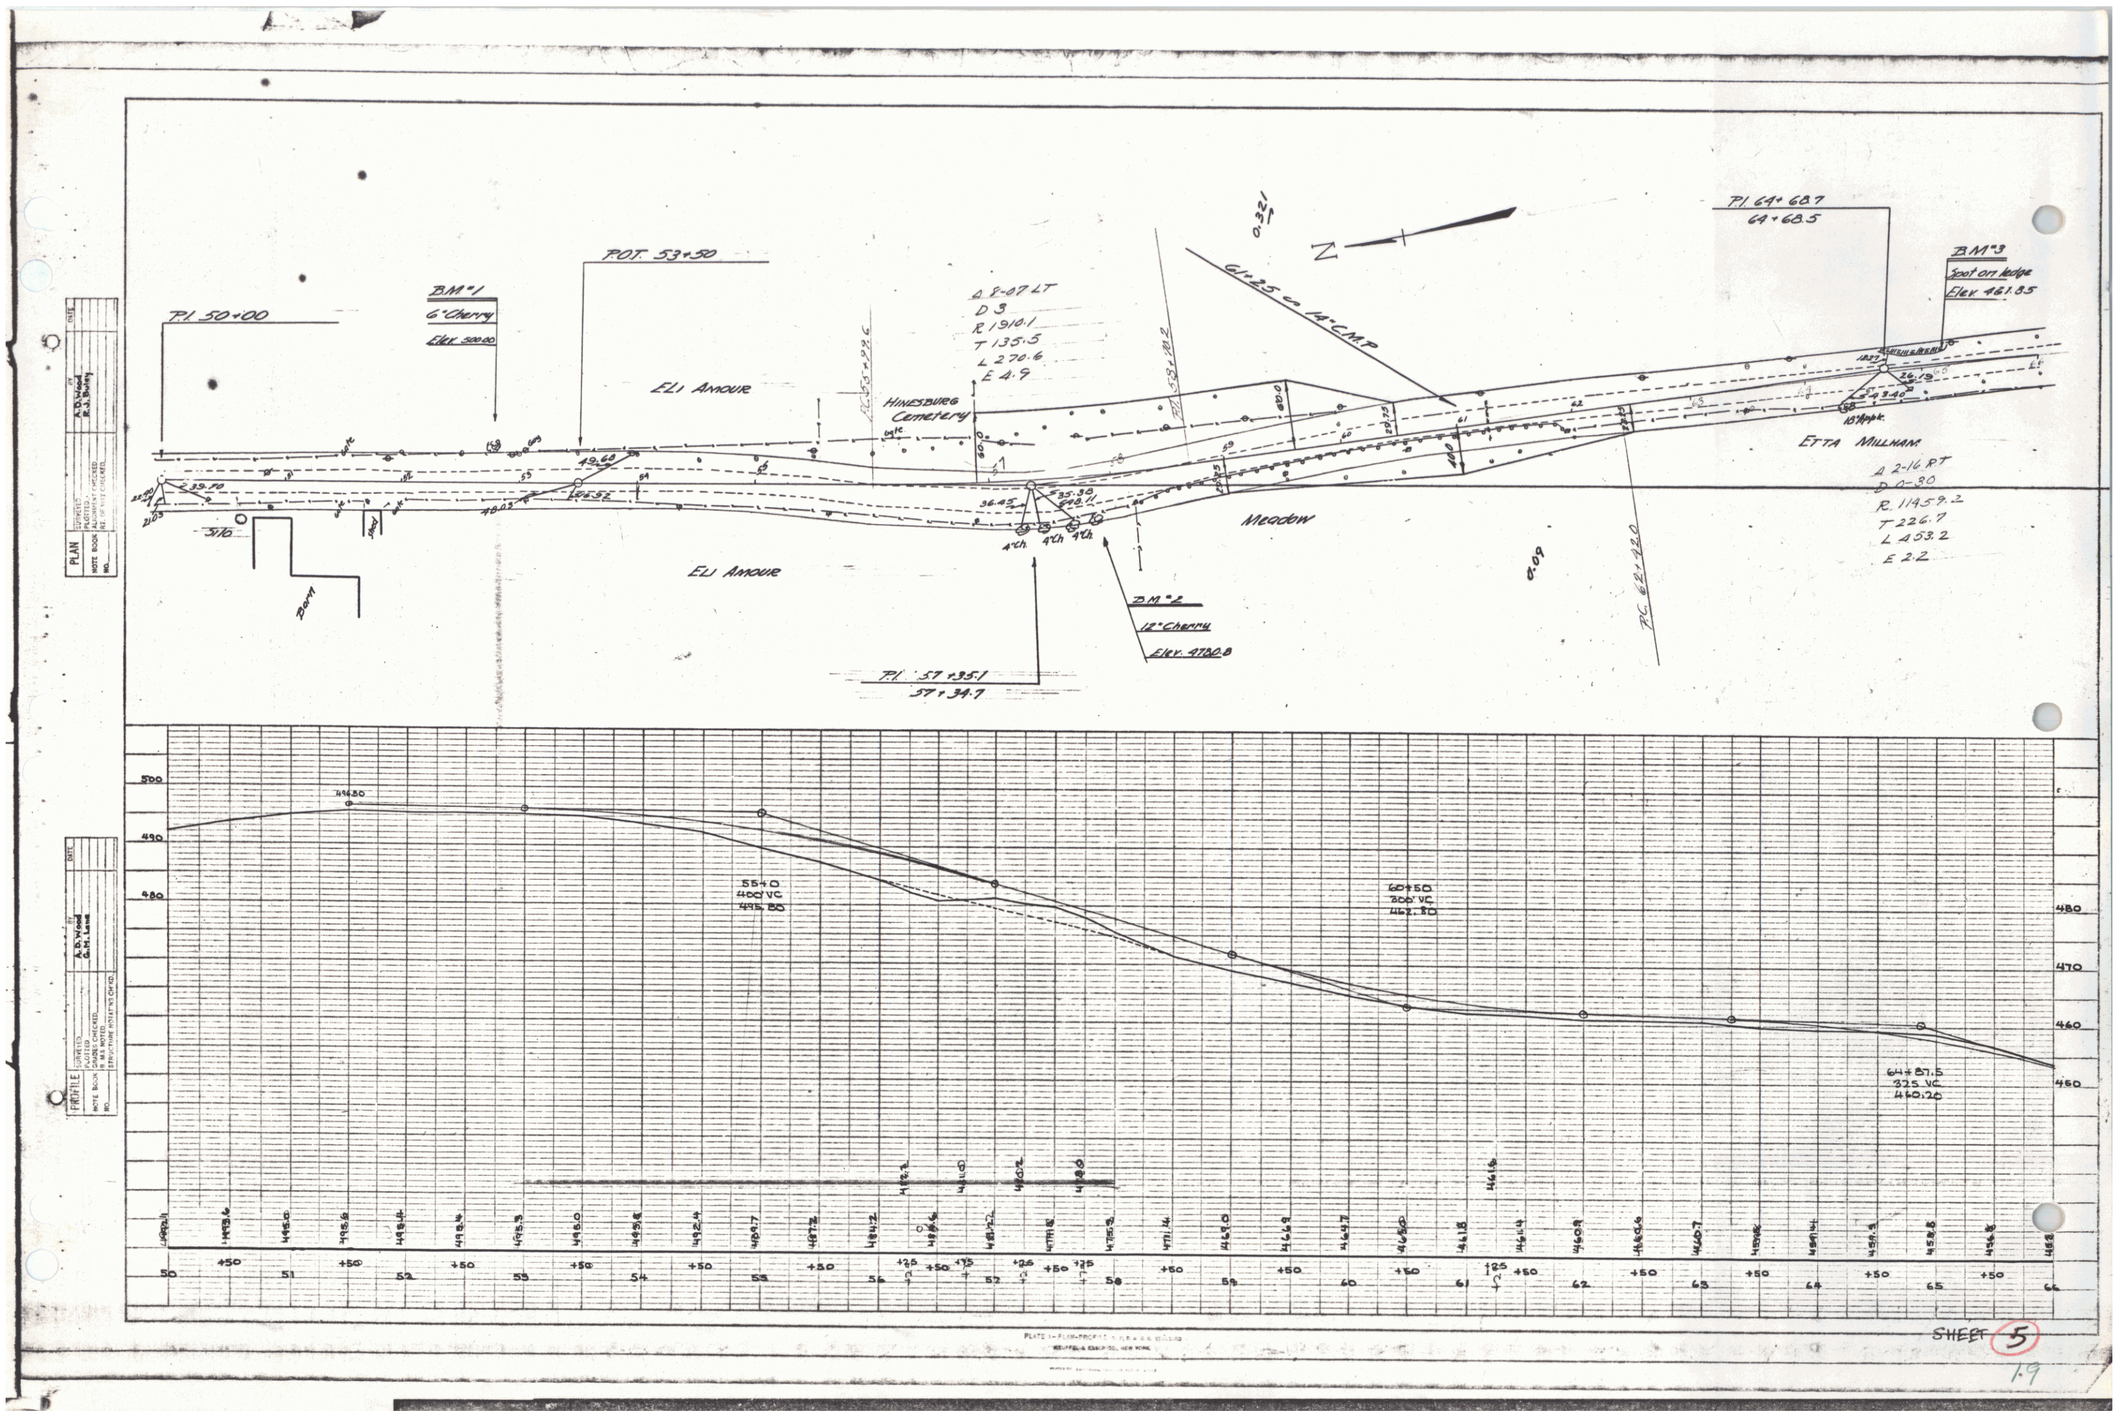

PLAN
SURVEY
PLOTTED
NOTE BOOK
NO.
A.D. Wood
R.J. Bailey

PROFILE
SURVEY
PLOTTED
NOTE BOOK
NO.
A.D. Wood
G.M. Lane

SHEET 5

1.9