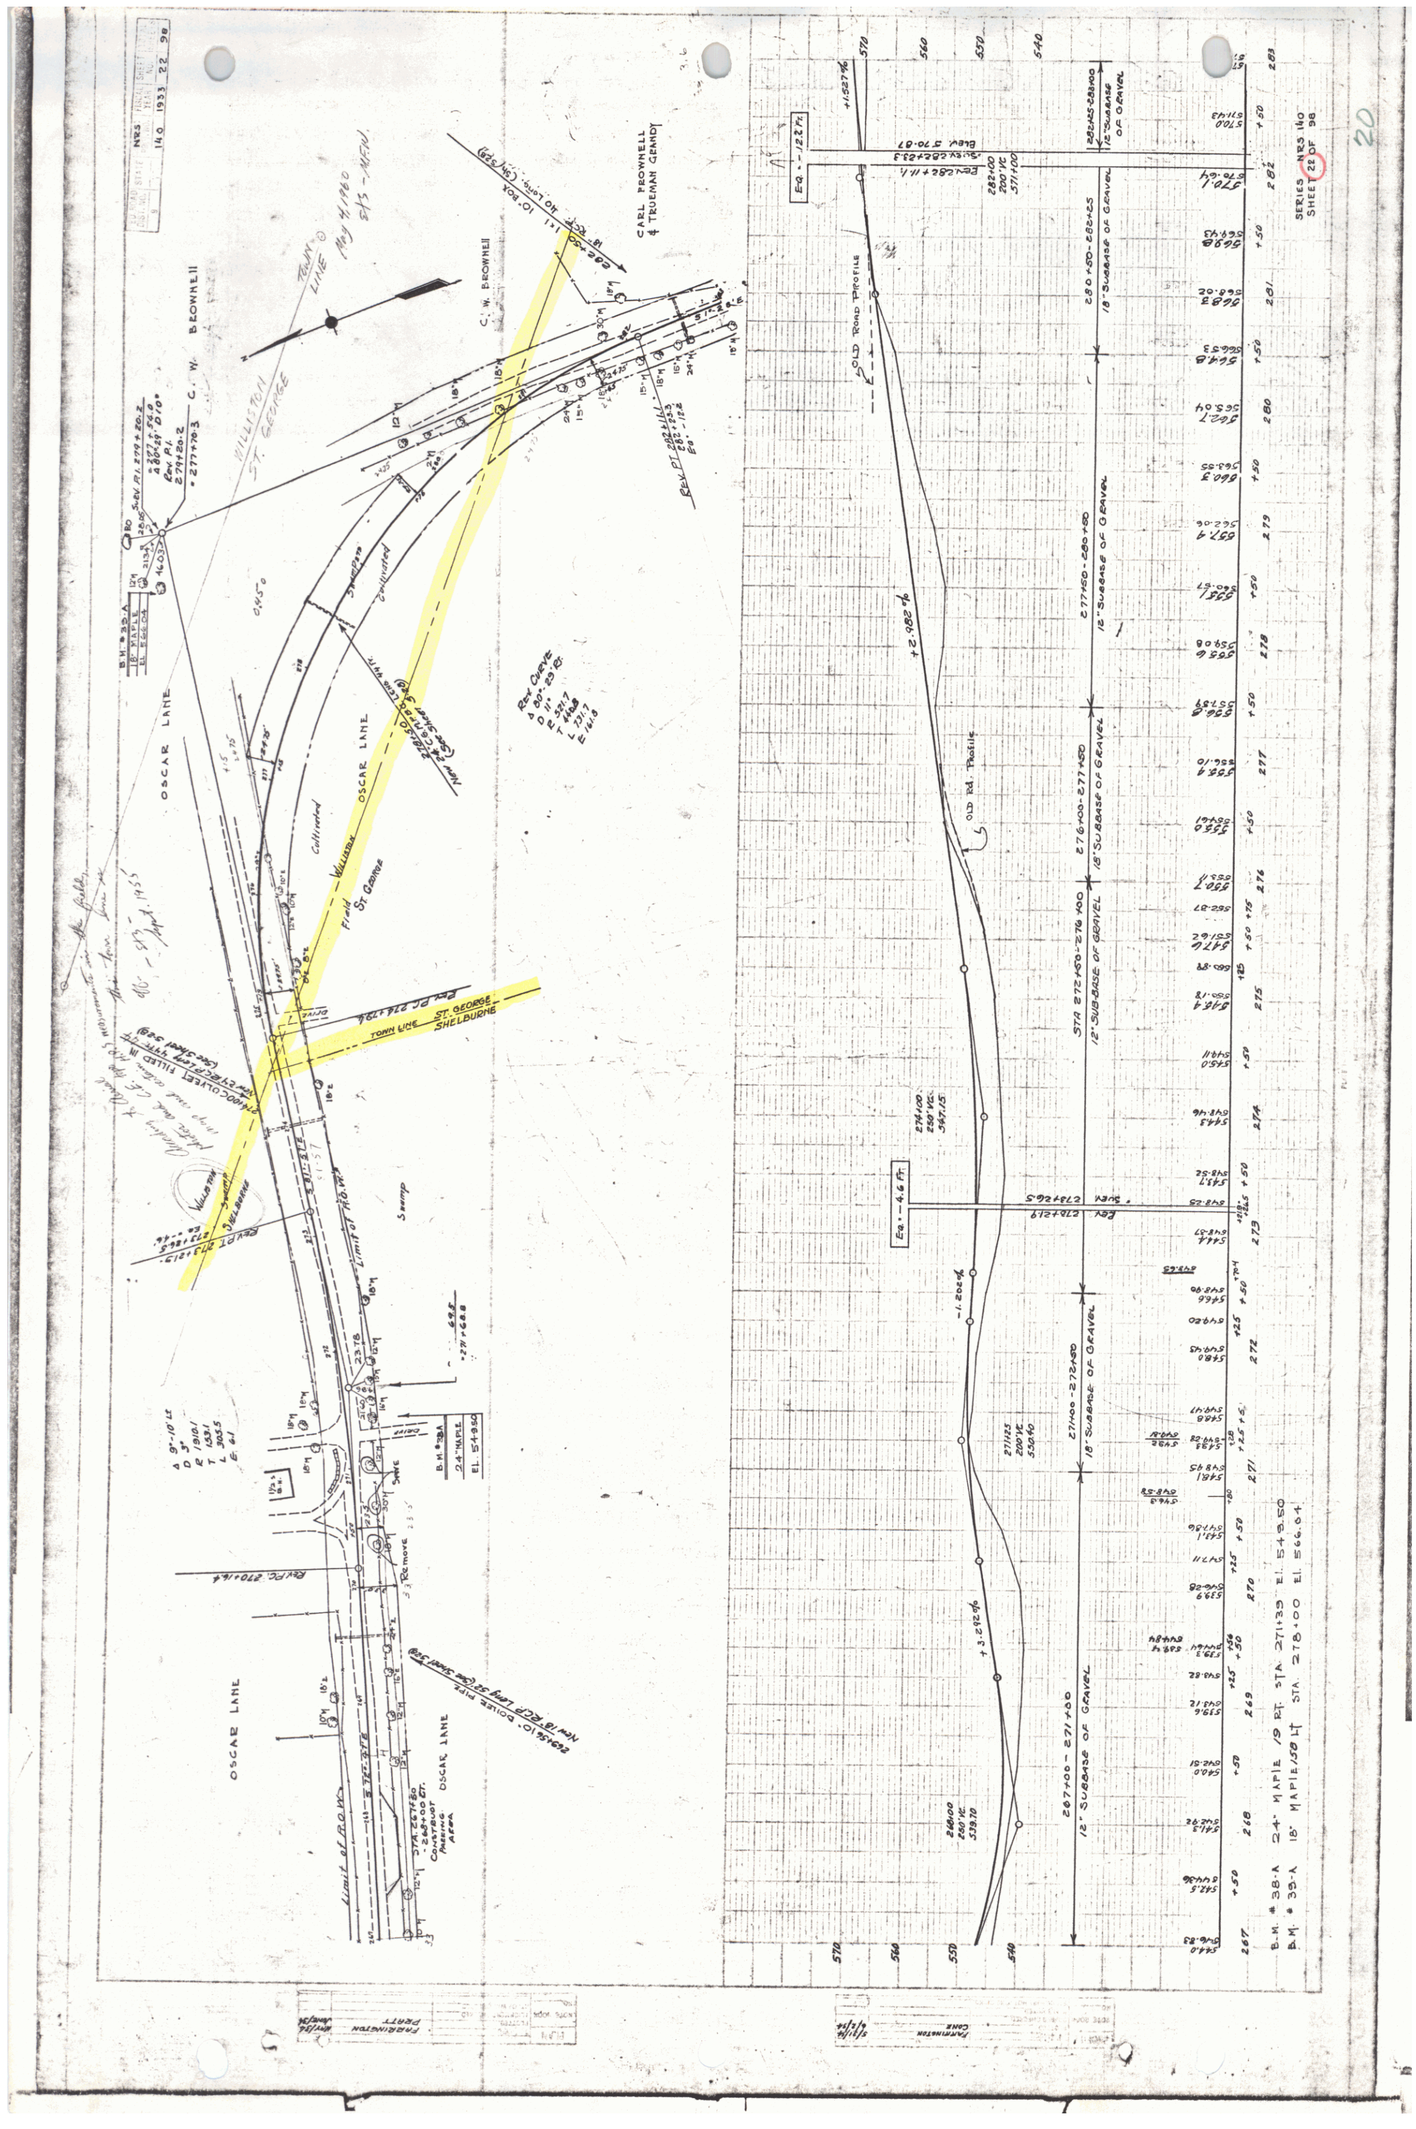
OSCAR LANE
C. W. BROWNELL
CARL BROWNELL & TEUERNAR GENDT
Curved
Straight
Field St George
Swamp
TOWN LINE ST. GEORGE SHELBURNE
Limit of R.O.W.
Old Rd. Profile
12" SUBBASE OF GRAVEL
18" SUBBASE OF GRAVEL
B.M. #38-A 24" MAPLE 19 RT. STA. 271+39 EL. 549.50
B.M. #39-A 18" MAPLE 50 LT. STA. 278+00 EL. 566.04
SERIES NRS 140 SHEET 22 OF 98