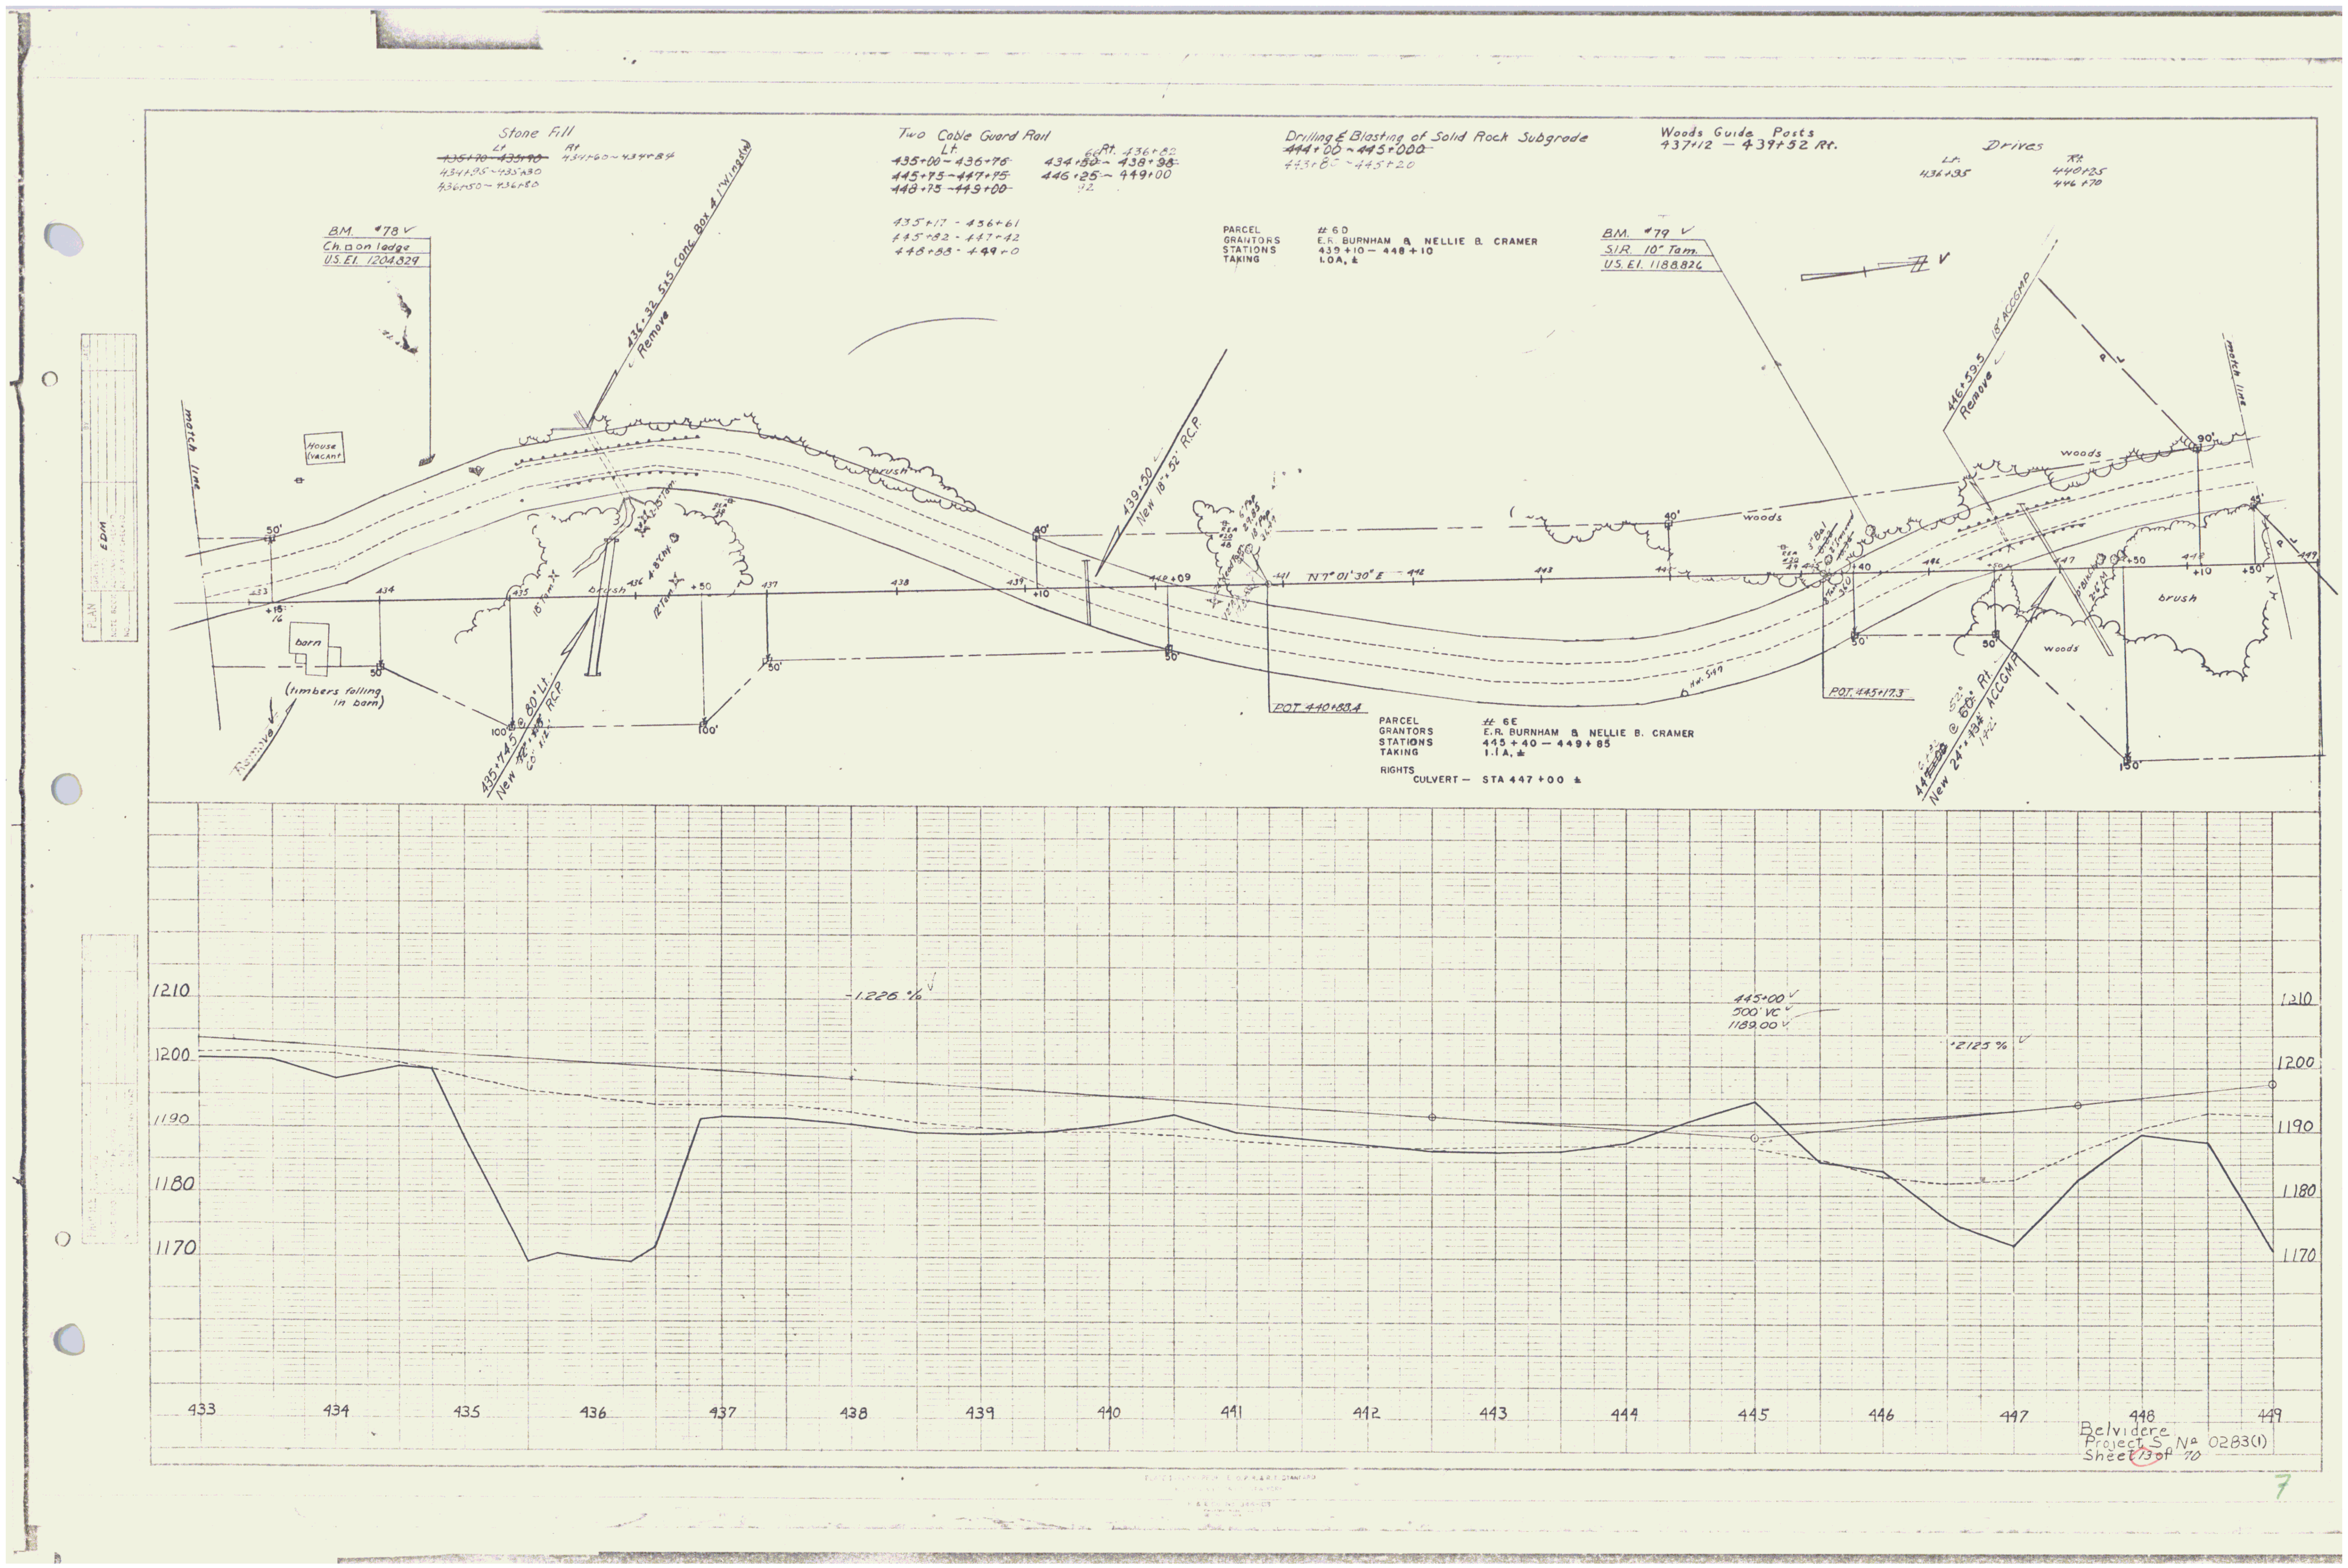
Stone Fill
Two Cable Guard Rail
Drilling & Blasting of Solid Rock Subgrade
Woods Guide Posts
437+12 — 439+52 Rt.
Drives
BM. #78
Ch. on lodge
U.S. El. 1204.829
BM. #79
SIR 10" Tam.
U.S. El. 1188.824
PARCEL #6D
GRANTORS E.R. BURNHAM & NELLIE B. CRAMER
STATIONS 439+10 — 448+10
TAKING LOA, ℄
PARCEL #6E
GRANTORS E.R. BURNHAM & NELLIE B. CRAMER
STATIONS 445+40 — 449+85
TAKING 1.1 A.
RIGHTS
CULVERT — STA 447+00 ℄
House (vacant)
barn
(timbers falling in barn)
Remove
brush
woods
match line
POT 440+88.4
POT 445+17.3
N 7° 01' 30" E
-1.226 %
445+00
500' VC
1182.00
+2.125 %
1210
1200
1190
1180
1170
433
434
435
436
437
438
439
440
441
442
443
444
445
446
447
448
449
Belvidere
Project S. No 0283(1)
Sheet 13 of 70
7