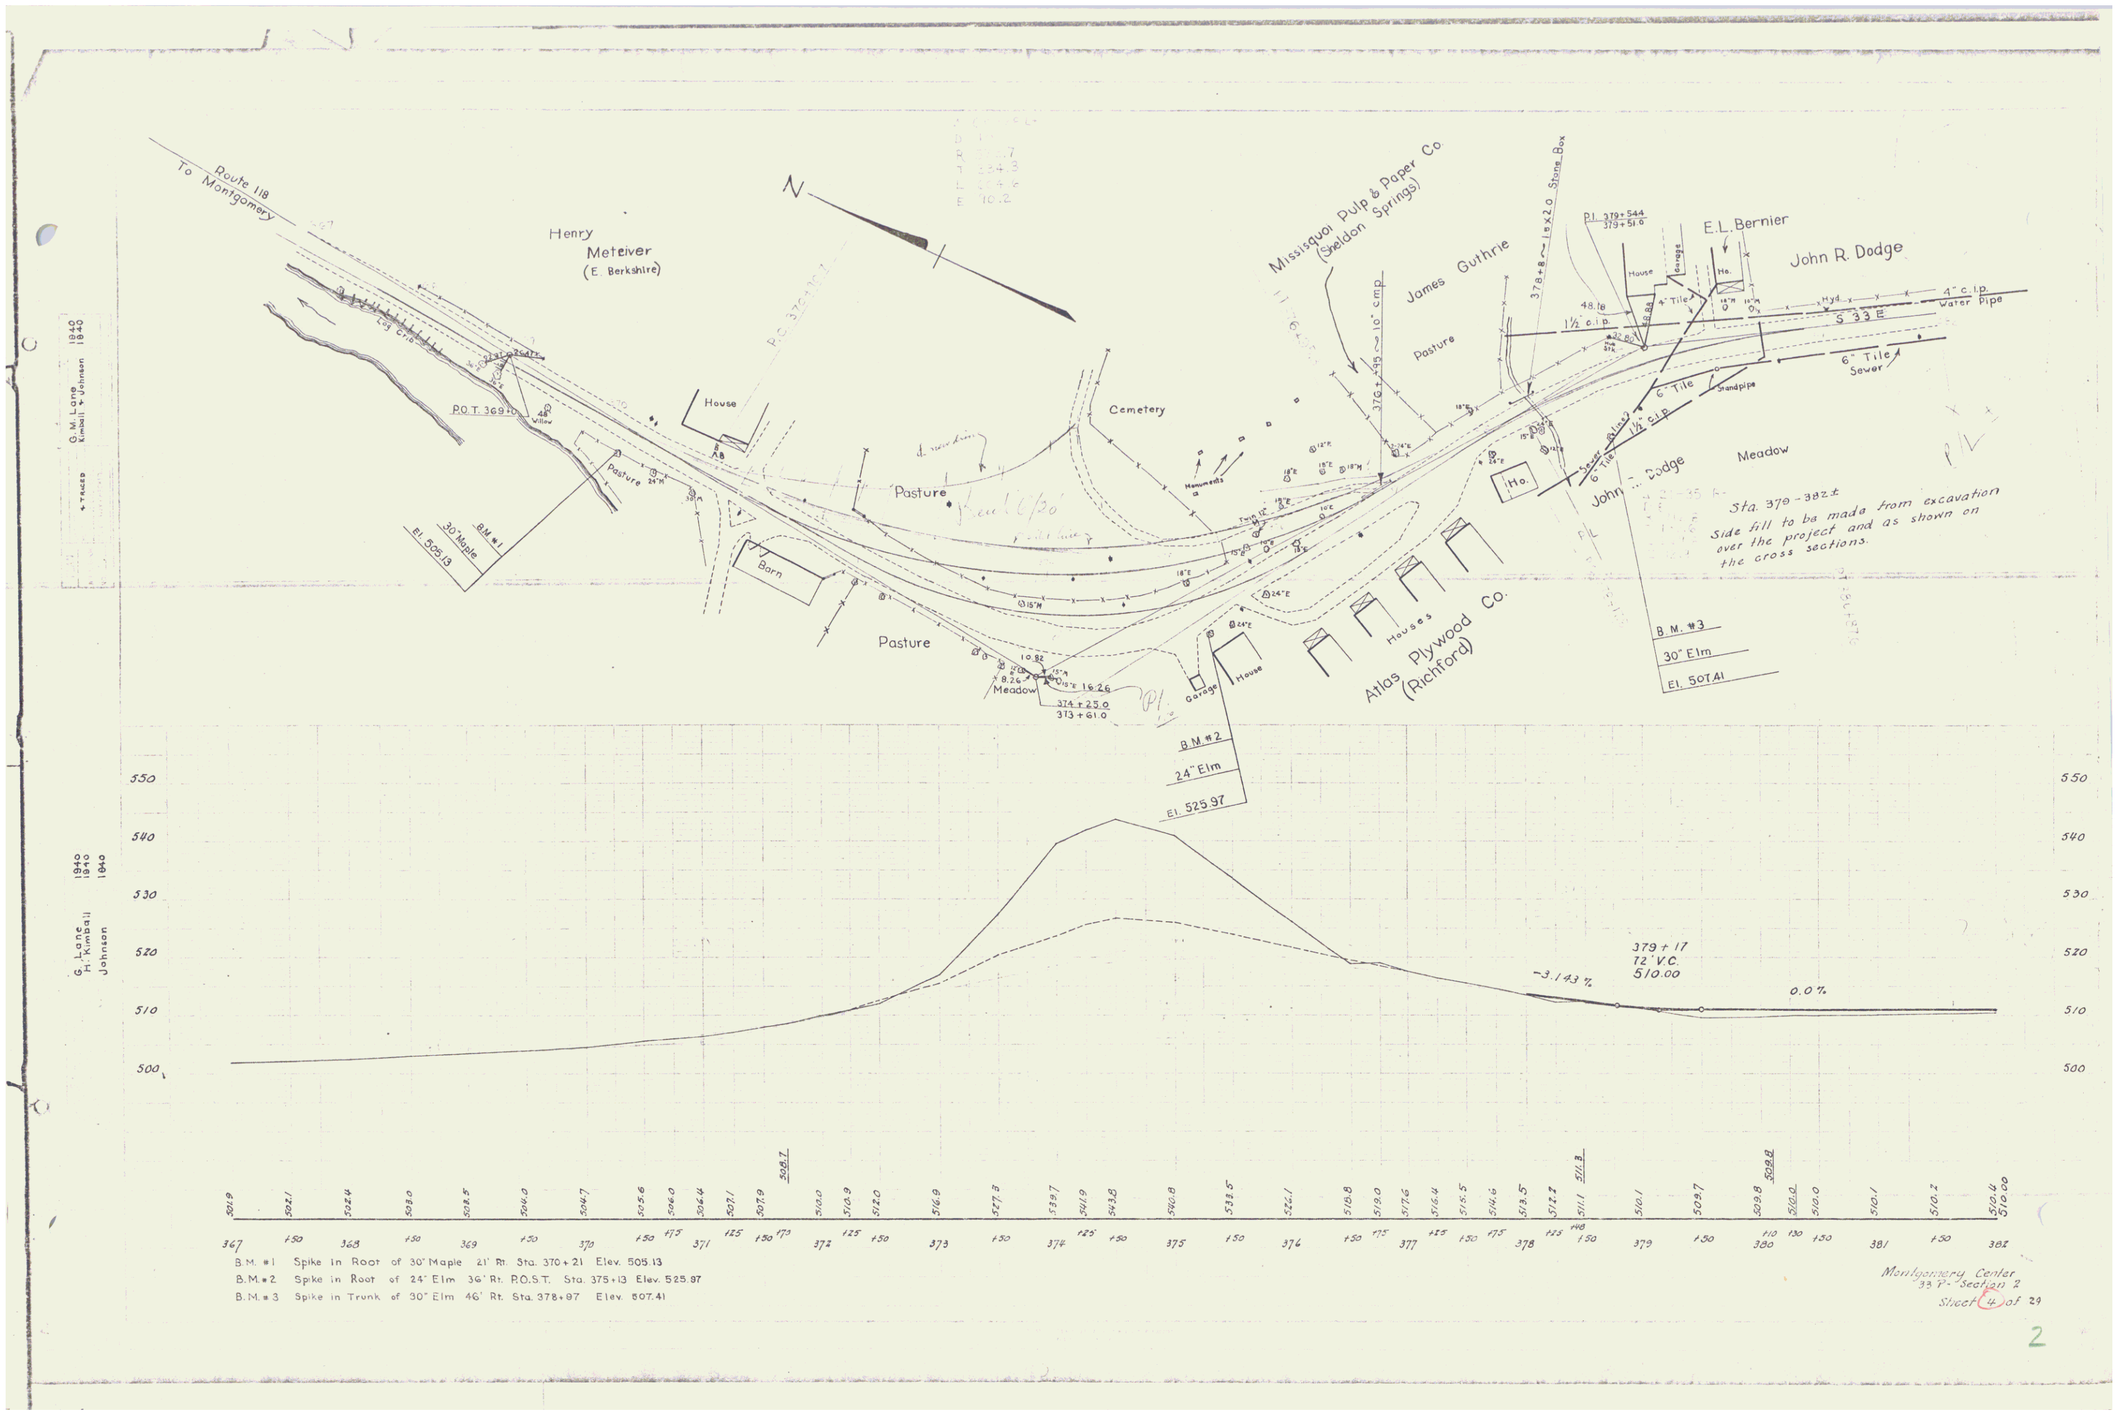
Route 118
To Montgomery
Henry
Meteiver
(E. Berkshire)
House
Cemetery
Pasture
Barn
Pasture
Meadow
Missisquoi Pulp & Paper Co.
(Sheldon Springs)
James Guthrie
Pasture
E.L. Bernier
John R. Dodge
House
Garage
Ho.
Houses
Atlas Plywood Co.
(Richford)
John ... Dodge
Meadow
Sta. 379 - 382 ±
Side fill to be made from excavation over the project and as shown on the cross sections.
B.M. #1
30" Maple
El. 505.13
B.M. #2
24" Elm
El. 525.97
B.M. #3
30" Elm
El. 507.41
-3.143 %
0.0 %
379 + 17
12' V.C.
510.00
B.M. #1 Spike in Root of 30" Maple 21' Rt. Sta. 370 + 21 Elev. 505.13
B.M. #2 Spike in Root of 24" Elm 36' Rt. P.O.S.T. Sta. 375 +13 Elev. 525.97
B.M. #3 Spike in Trunk of 30" Elm 46' Rt. Sta. 378+97 Elev. 507.41
Montgomery Center
33 P - Section 2
Sheet (4) of 29
2